FILED
FEB - 8 2007
CARLA K. BECKER
DELAWARE COUNTY AUDITOR

FILED
FEB 08 2007
DELAWARE COUNTY ASSESSOR

Book 2007 Page 393


Document 2007 393 Type 06 002 Pages 1
Date 2/08/2007 Time 9:50:58AM
Rec Amt $7.00

DEBORAH L. PEYTON, RECORDER/REGISTRA
DELAWARE COUNTY IOWA

Prepared by: SCHNEIDER Land Surveying and Planning, Inc. P.O.Box 128 Farley, Iowa 52046 Ph#563-744-3631

PLAT OF SURVEY (RETRACEMENT)

THE SOUTH HALF OF THE SOUTHEAST QUARTER OF THE SOUTHEAST QUARTER OF THE NORTHEAST QUARTER, ALL IN SECTION 1, T89N, R6W OF THE 5th P.M., DELAWARE COUNTY, IOWA.

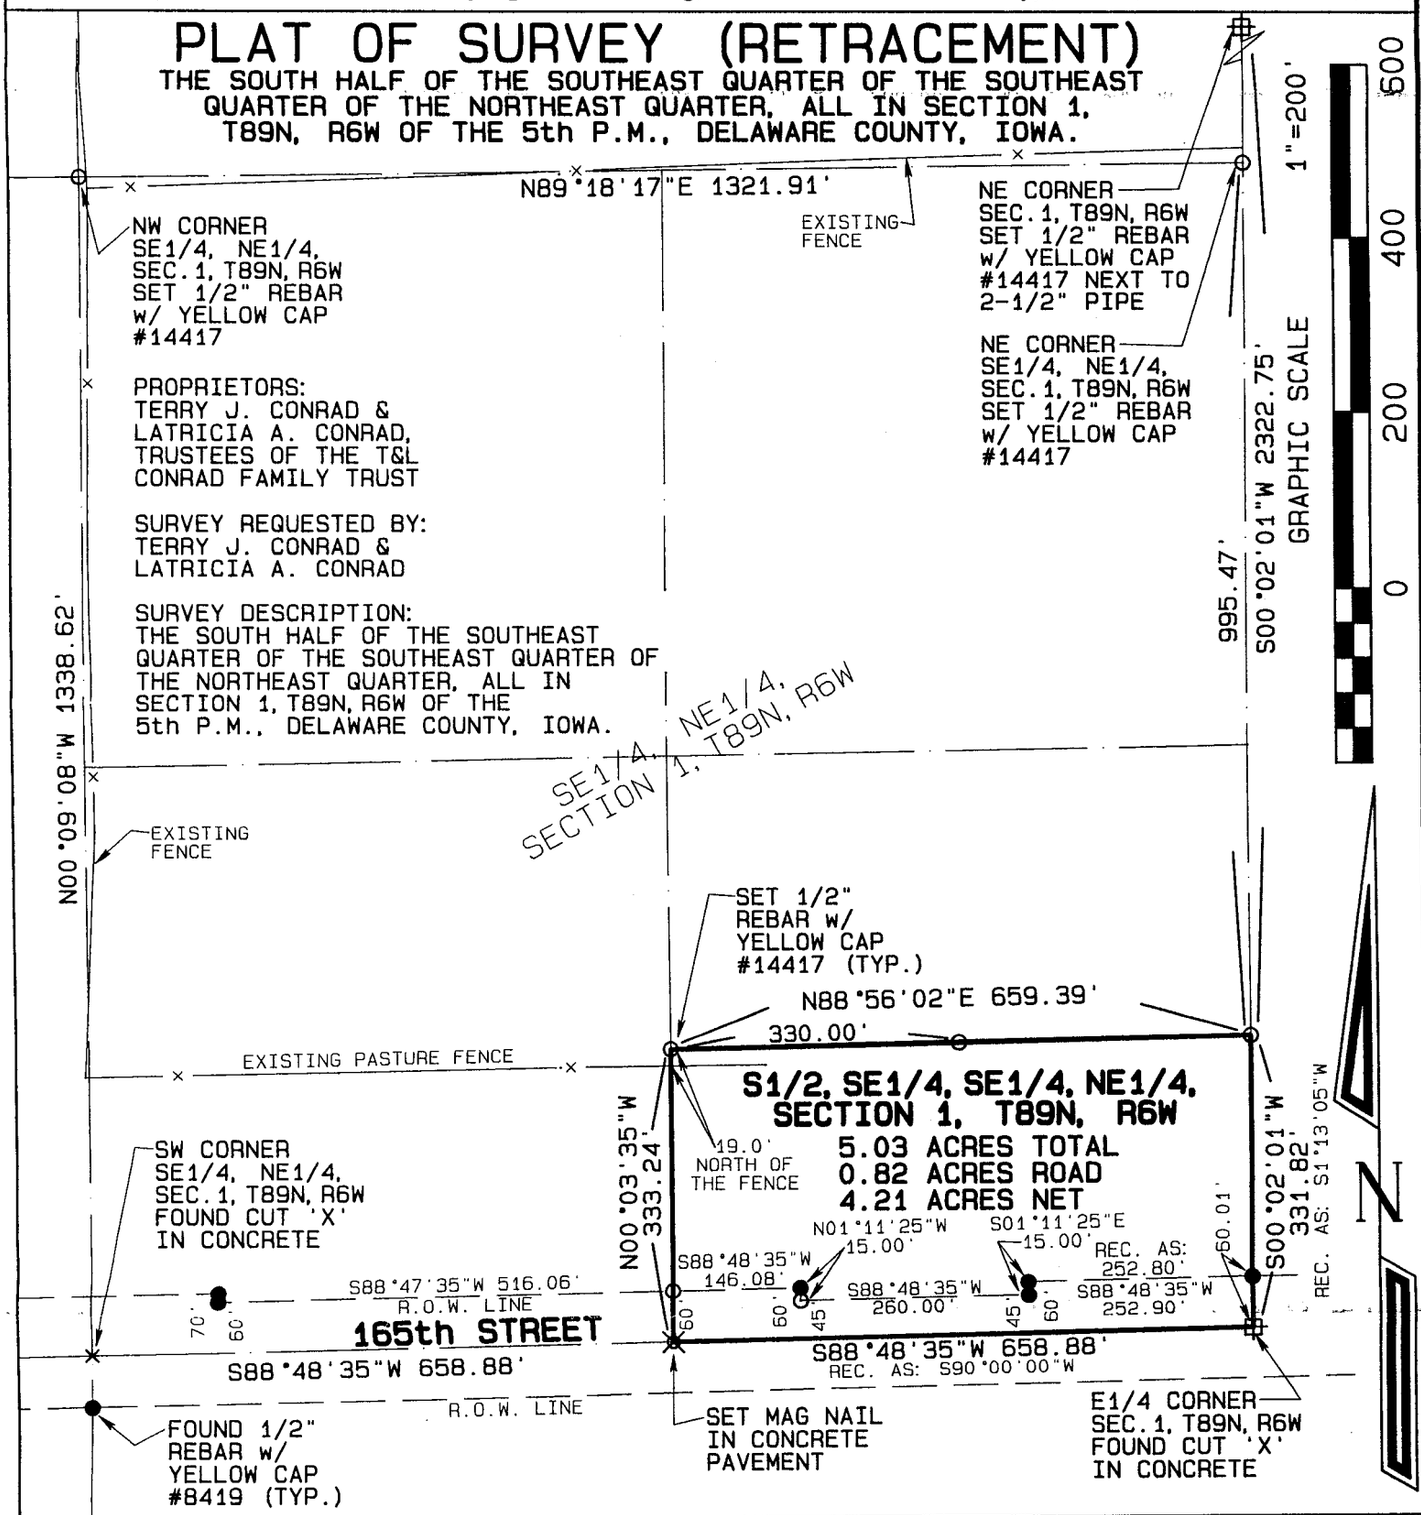

LICENSED LAND SURVEYOR
DAVID P. SCHNEIDER #14417
IOWA

I hereby certify that this land surveying document was prepared and the related survey work was performed by me or under my direct personal supervision and that I am a duly licensed Land Surveyor under the laws of the State of Iowa.

David P. Schneider P.L.S. #14417 Date: 2/5/2007
My license renewal date is December 31, 2007.

Pages or sheets covered by this seal: THIS SHEET ONLY

SCHNEIDER
Land Surveying
&
Planning, Inc.
P.O. Box 128
Farley, Iowa 52046
Ph# 563-744-3631
Fax 563-744-3629

Project: 1011
Date: 1/26/2007
Sheet: 1 of 1

BOOK 2007 PAGE 393