FILED

MAR 07 2007

DELAWARE COUNTY ASSESSOR

FILED

MAR 07 2007

CARLA K. BECKER
DELAWARE COUNTY AUDITOR

Book 2007 Page 664

Document 2007 664 Type 06 002 Pages 2
Date 3/07/2007 Time 3:53:51PM
Rec Amt $12.00


DEBORAH L. PEYTON, RECORDER/REGISTRA
DELAWARE COUNTY IOWA

CHG X V

PREPARED BY/RETURN TO: RANDALL L. RATTENBORG; 105 W. MAIN ST., MANCHESTER, IA 52057 563-927-2434

PLAT OF SURVEY

W 1/2 - E 1/2 - NE 1/4 - SW 1/4
SEC. 27, T89N, R6W OF THE FIFTH P.M., DELAWARE COUNTY, IOWA

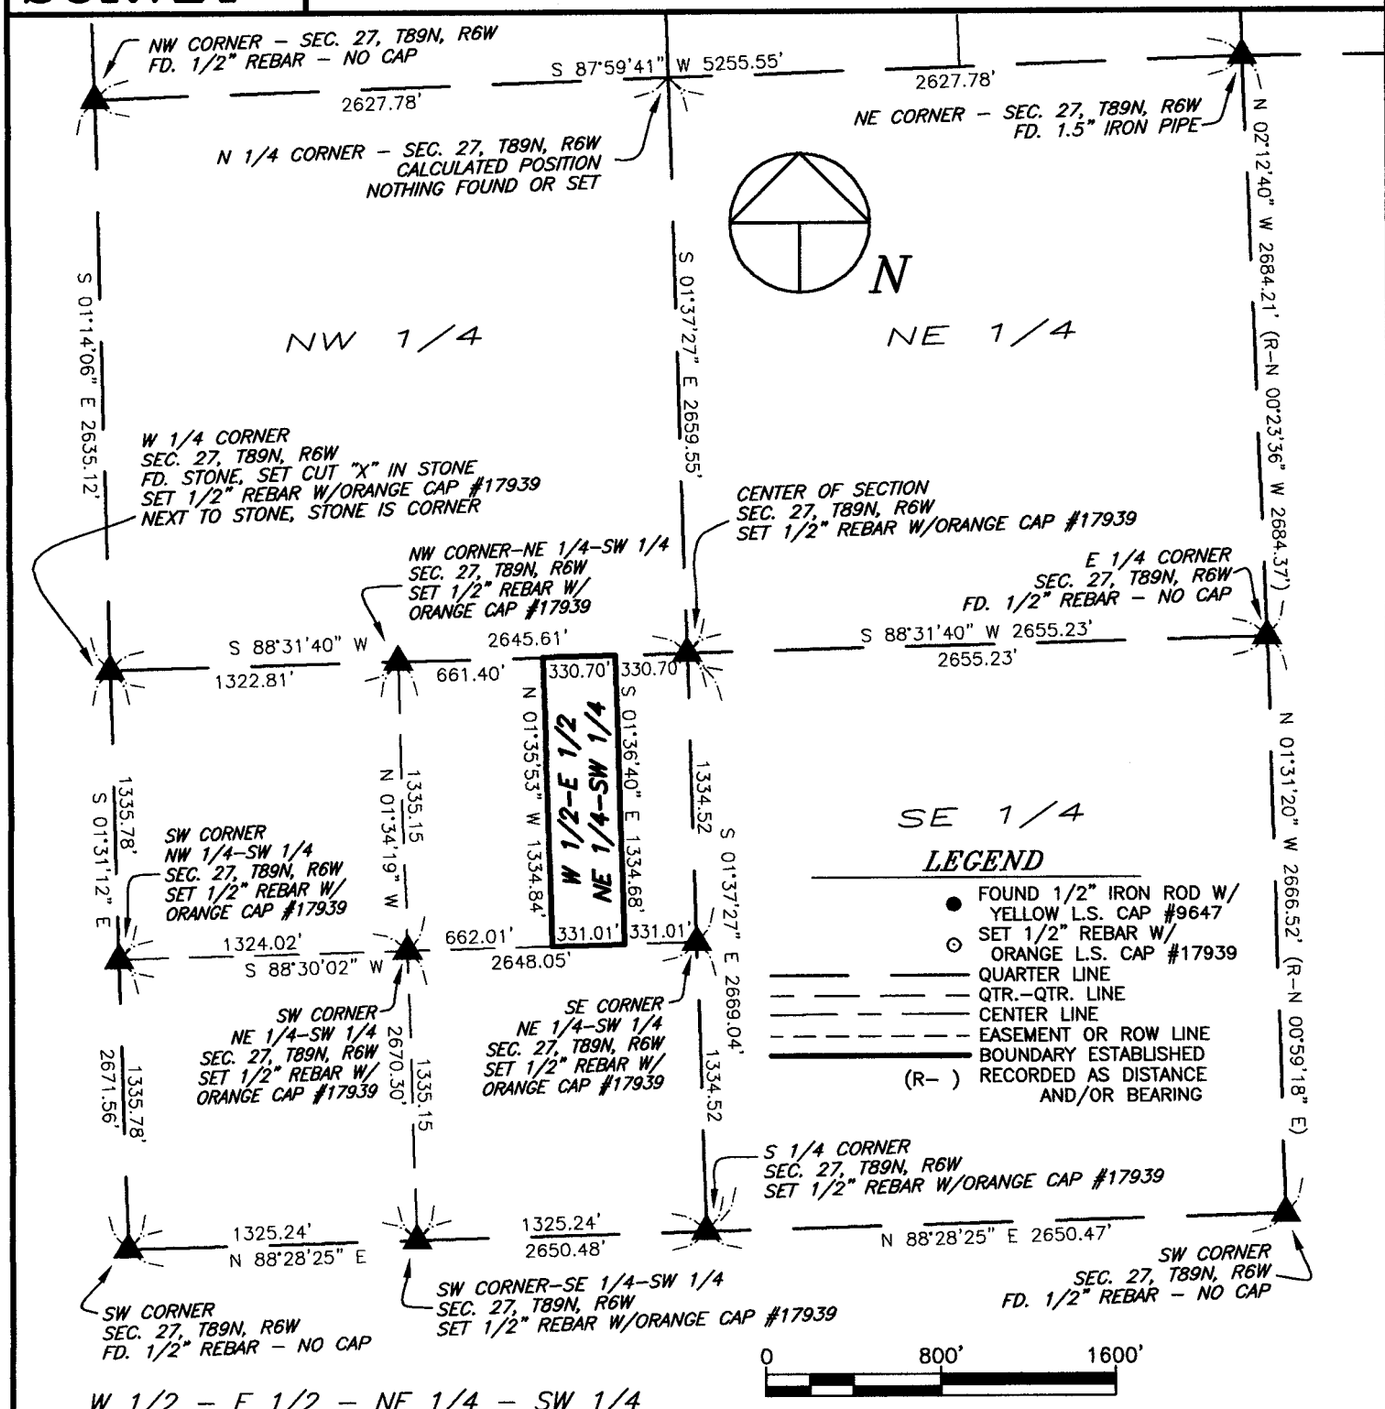

LEGEND

- FOUND 1/2" IRON ROD W/ YELLOW L.S. CAP #9647
- SET 1/2" REBAR W/ ORANGE L.S. CAP #17939
- QUARTER LINE
- QTR.-QTR. LINE
- CENTER LINE
- EASEMENT OR ROW LINE
- BOUNDARY ESTABLISHED
- (R-) RECORDED AS DISTANCE AND/OR BEARING

W 1/2 - E 1/2 - NE 1/4 - SW 1/4
10.14 ACRES TOTAL INCLUDING 0.23 ACRES ROW

SURVEY REQUESTED BY: GREATER DELAWARE COUNTY COMMUNITY FOUNDATION

SURVEYED ON: FEB 19, 23, 27, 28, 2007

LICENSED LAND SURVEYOR
RANDALL L. RATTENBORG
17939
IOWA

PAGES OR SHEETS COVERED BY THIS SEAL: 1-2

PROPRIETORS:
GREATER DELAWARE COUNTY COMMUNITY FOUNDATION

I HEREBY CERTIFY THAT THIS LAND SURVEYING DOCUMENT WAS PREPARED AND THE RELATED SURVEY WORK WAS PERFORMED BY ME OR UNDER MY DIRECT PERSONAL SUPERVISION AND THAT I AM A DULY LICENSED LAND SURVEYOR UNDER THE LAWS OF THE STATE OF IOWA.

3/7/07


RANDALL L. RATTENBORG L.S. LIC. #17939 DATE

MY LICENSE RENEWAL DATE IS DECEMBER 31, 2007

GIBBS ENGINEERING & SURVEYING
105 WEST MAIN STREET
MANCHESTER, IA 52057

PROJECT NO. 07-07
SCALE: 1"=800'
DATE: 02/26/2007
DRAWN BY: RLR
CHECKED BY: JDG
FIELD BK: D.L.
REVISED
SHEET 1 OF 2

BOOK 2007 PAGE 664

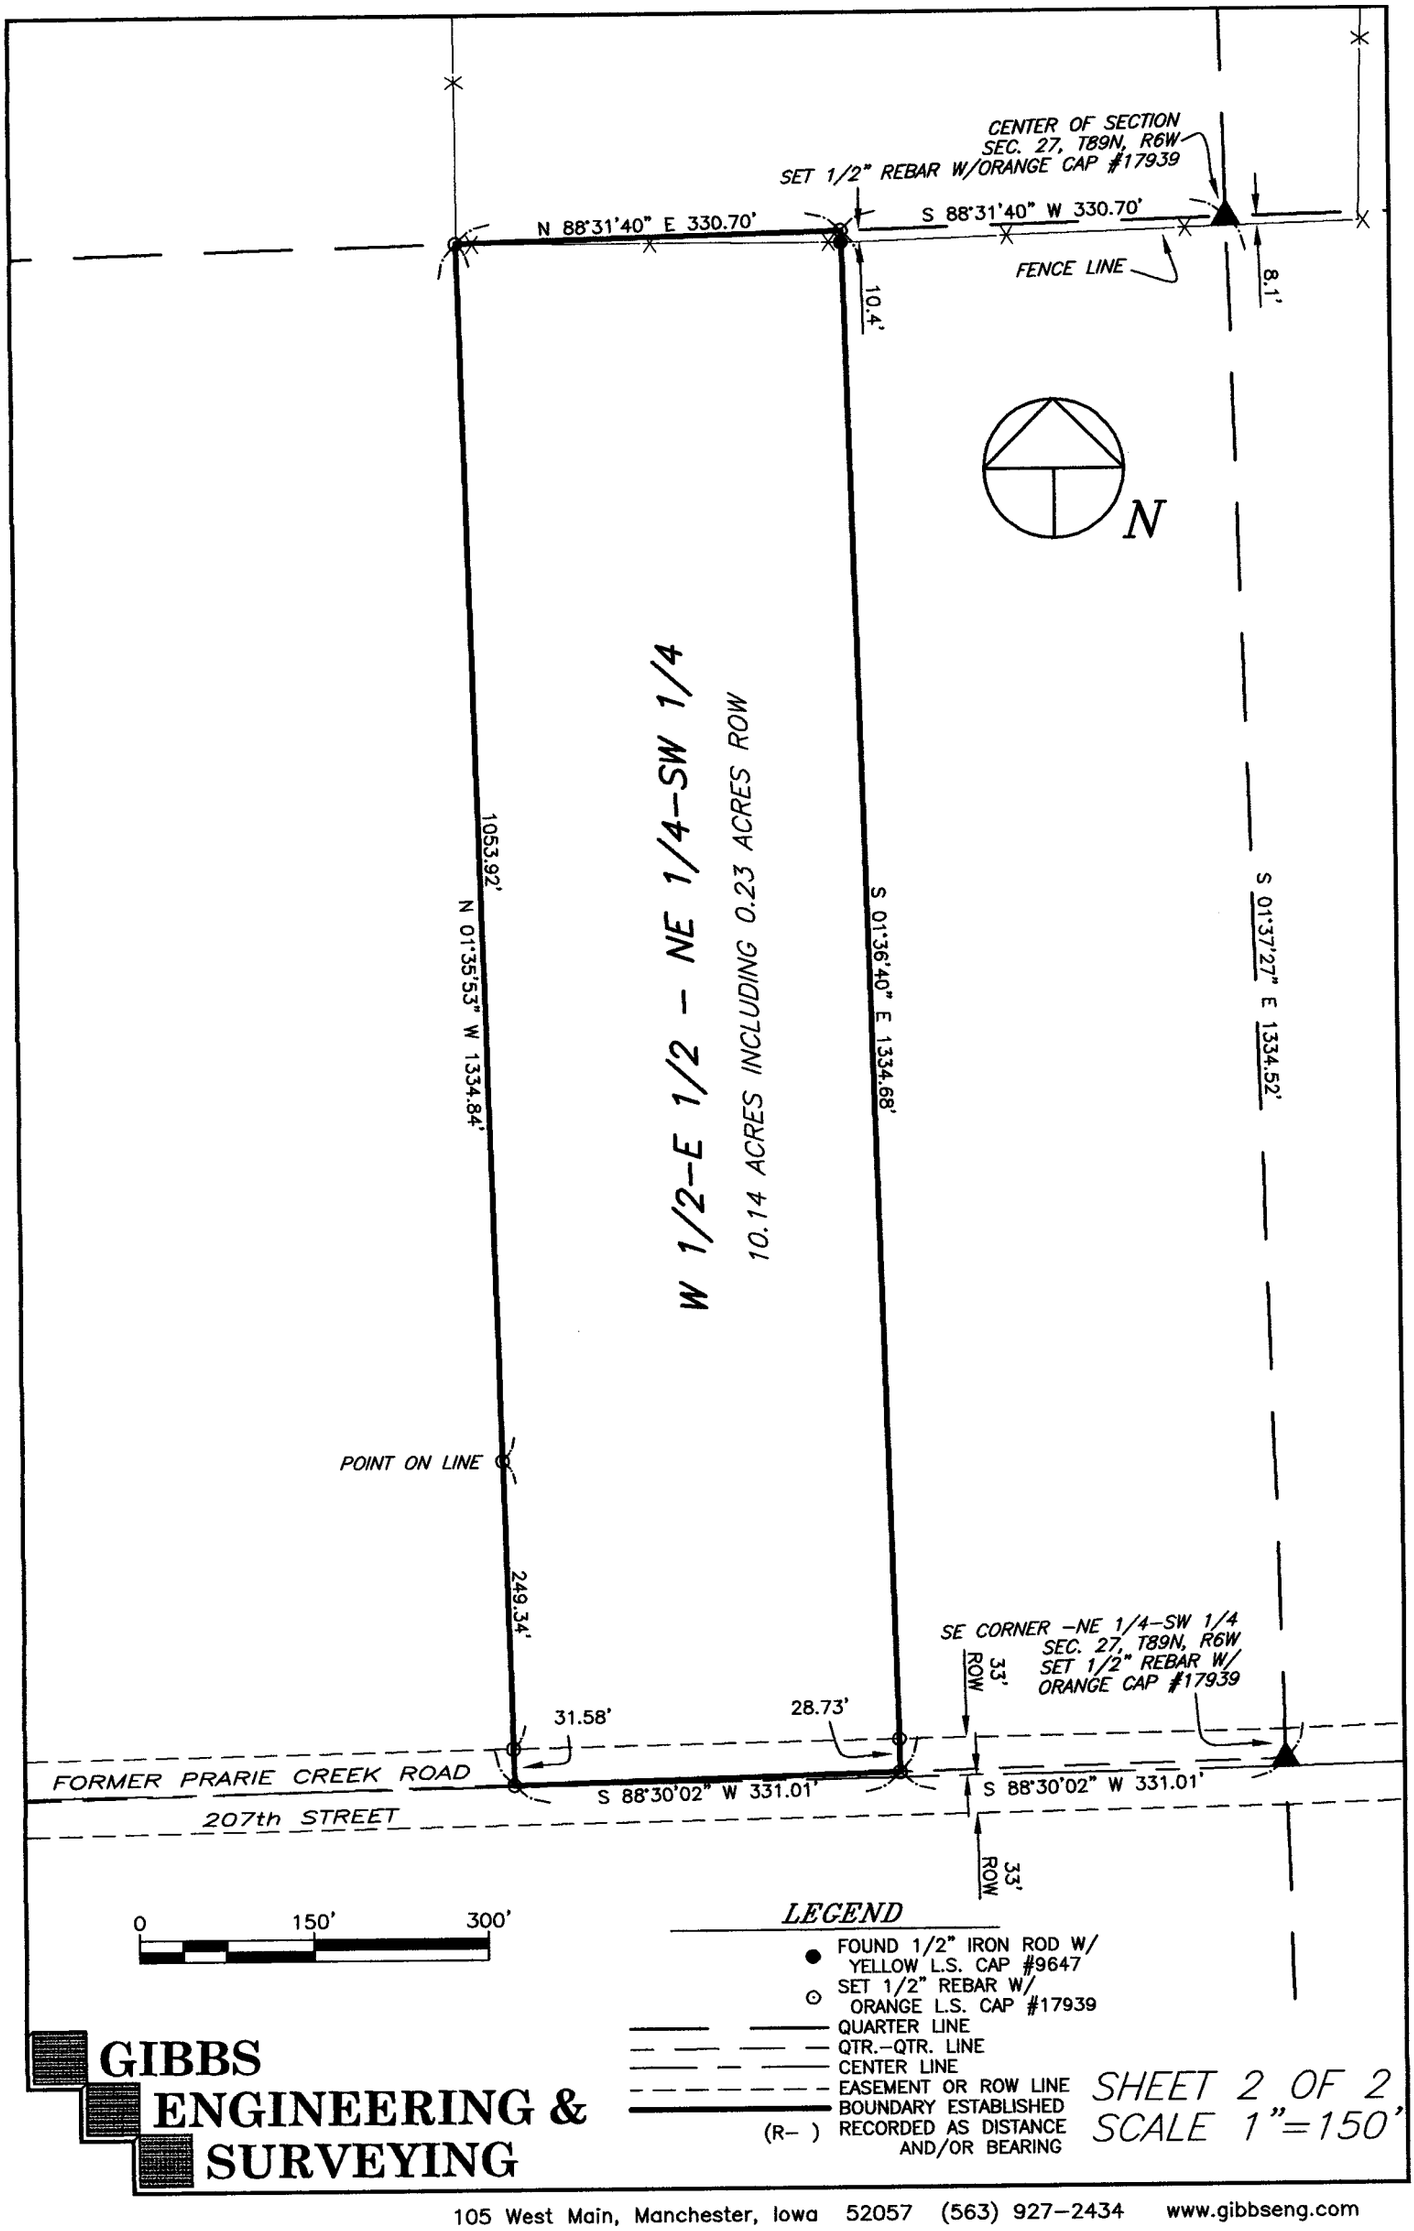

GIBBS ENGINEERING & SURVEYING

SHEET 2 OF 2
SCALE 1"=150'

105 West Main, Manchester, Iowa 52057 (563) 927-2434 www.gibbseng.com