FILED
APR 26 2007
CARLA K. BECKER
DELAWARE COUNTY AUDITOR

FILED
APR 26 2007
CLAUDIA J. CAHALAN
DELAWARE COUNTY ASSESSOR

Book 2007 Page 1273
Document 2007 1273 Type 06 002 Pages 2
Date 4/26/2007 Time 4:16:47PM
Rec Amt $12.00

DEBORAH L. PEYTON, RECORDER/REGISTRA
DELAWARE COUNTY IOWA

PREPARED BY/RETURN TO: RANDALL L. RATTENBORG; 105 W. MAIN ST., MANCHESTER, IA 52057 563-927-2434

ACQUISITION PLAT

PARCEL NO. 2, PROJECT NO. BROS-C028(60)--5F-28
PART OF PARCEL B IN THE NE 1/4 OF
SEC. 25, T87N, R3W OF THE FIFTH P.M., DELAWARE COUNTY, IOWA

LEGAL DESCRIPTION:

PARCEL NO. 2, PROJECT NO. BROS-C028(60)--5F-28, PART OF PARCEL B IN THE NORTHEAST QUARTER (NE ¼) OF SECTION TWENTY-FIVE (25), TOWNSHIP EIGHTY-SEVEN NORTH (T87N), RANGE THREE WEST (R3W) OF THE FIFTH PRINCIPAL MERIDIAN, DELAWARE COUNTY, IOWA, containing a total of 0.18 acres, subject to easements of record, and more particularly described by metes and bounds as follows;

COMMENCING at the Northeast Corner of Section Twenty-five (25), Township Eighty-seven North (T87N), Range Three West (R3W) of the Fifth Principal Meridian, Delaware County, Iowa, also being the Northeast Corner of Parcels A and B, as recorded in Book 7 of Plats, Page 24 in the Office of the Delaware County Recorder;

THENCE along the Easterly Line of said Parcel B, also being the Easterly Line of the Northeast Quarter (NE ¼), South 01° 43' 17" East, to the Southeast Corner of said Parcel B, 1544.20 feet, the POINT OF BEGINNING;

THENCE along the Southerly Line of said Parcel B, South 89° 03' 50" West, to the Southwest Corner of said Parcel B, 198.22 feet;

THENCE along the Westerly Line of said Parcel B, North 00° 56' 43" East, 41.18 feet;

THENCE North 89° 00' 39" East, 142.47 feet;

THENCE South 77° 42' 46" East, to the Easterly Line of said Parcel B, 55.48 feet;

THENCE along the Easterly Line of said Parcel B, South 01° 43' 17" East, 28.60 feet to the POINT OF BEGINNING;

Containing a total of 0.18 acres and subject to easements of record.

The Easterly Line of the Northeast Quarter (NE ¼) of Section Twenty-five (25), Township Eighty-seven North (T87N), Range Three West (R3W) of the Fifth Principal Meridian, Delaware County, Iowa is assumed to bear South 01° 43' 17" East.

SURVEY REQUESTED BY: MARK NAHRA, DELAWARE COUNTY ENGINEER

LICENSED LAND SURVEYOR
RANDALL L. RATTENBORG
17939
IOWA

PAGES OR SHEETS COVERED BY THIS SEAL: 1-2

PROPRIETORS: DOROTHY A. DIGMANN

I HEREBY CERTIFY THAT THIS LAND SURVEYING DOCUMENT WAS PREPARED AND THE RELATED SURVEY WORK WAS PERFORMED BY ME OR UNDER MY DIRECT PERSONAL SUPERVISION AND THAT I AM A DULY LICENSED LAND SURVEYOR ~~UNDER~~ THE LAWS OF THE STATE OF IOWA.


4/26/07

RANDALL L. RATTENBORG L.S. LIC. #17939 DATE

MY LICENSE RENEWAL DATE IS DECEMBER 31, 2007

GIBBS ENGINEERING & SURVEYING
105 WEST MAIN STREET
MANCHESTER, IA 52057

PROJECT NO.	04-21/06-28
SCALE:	1"=200'
DATE:	11/8/2006
DRAWN BY:	RLR
CHECKED BY:	JDG
FIELD BK:	D.L.
REVISED	4/26/2007
SHEET	1 OF 2

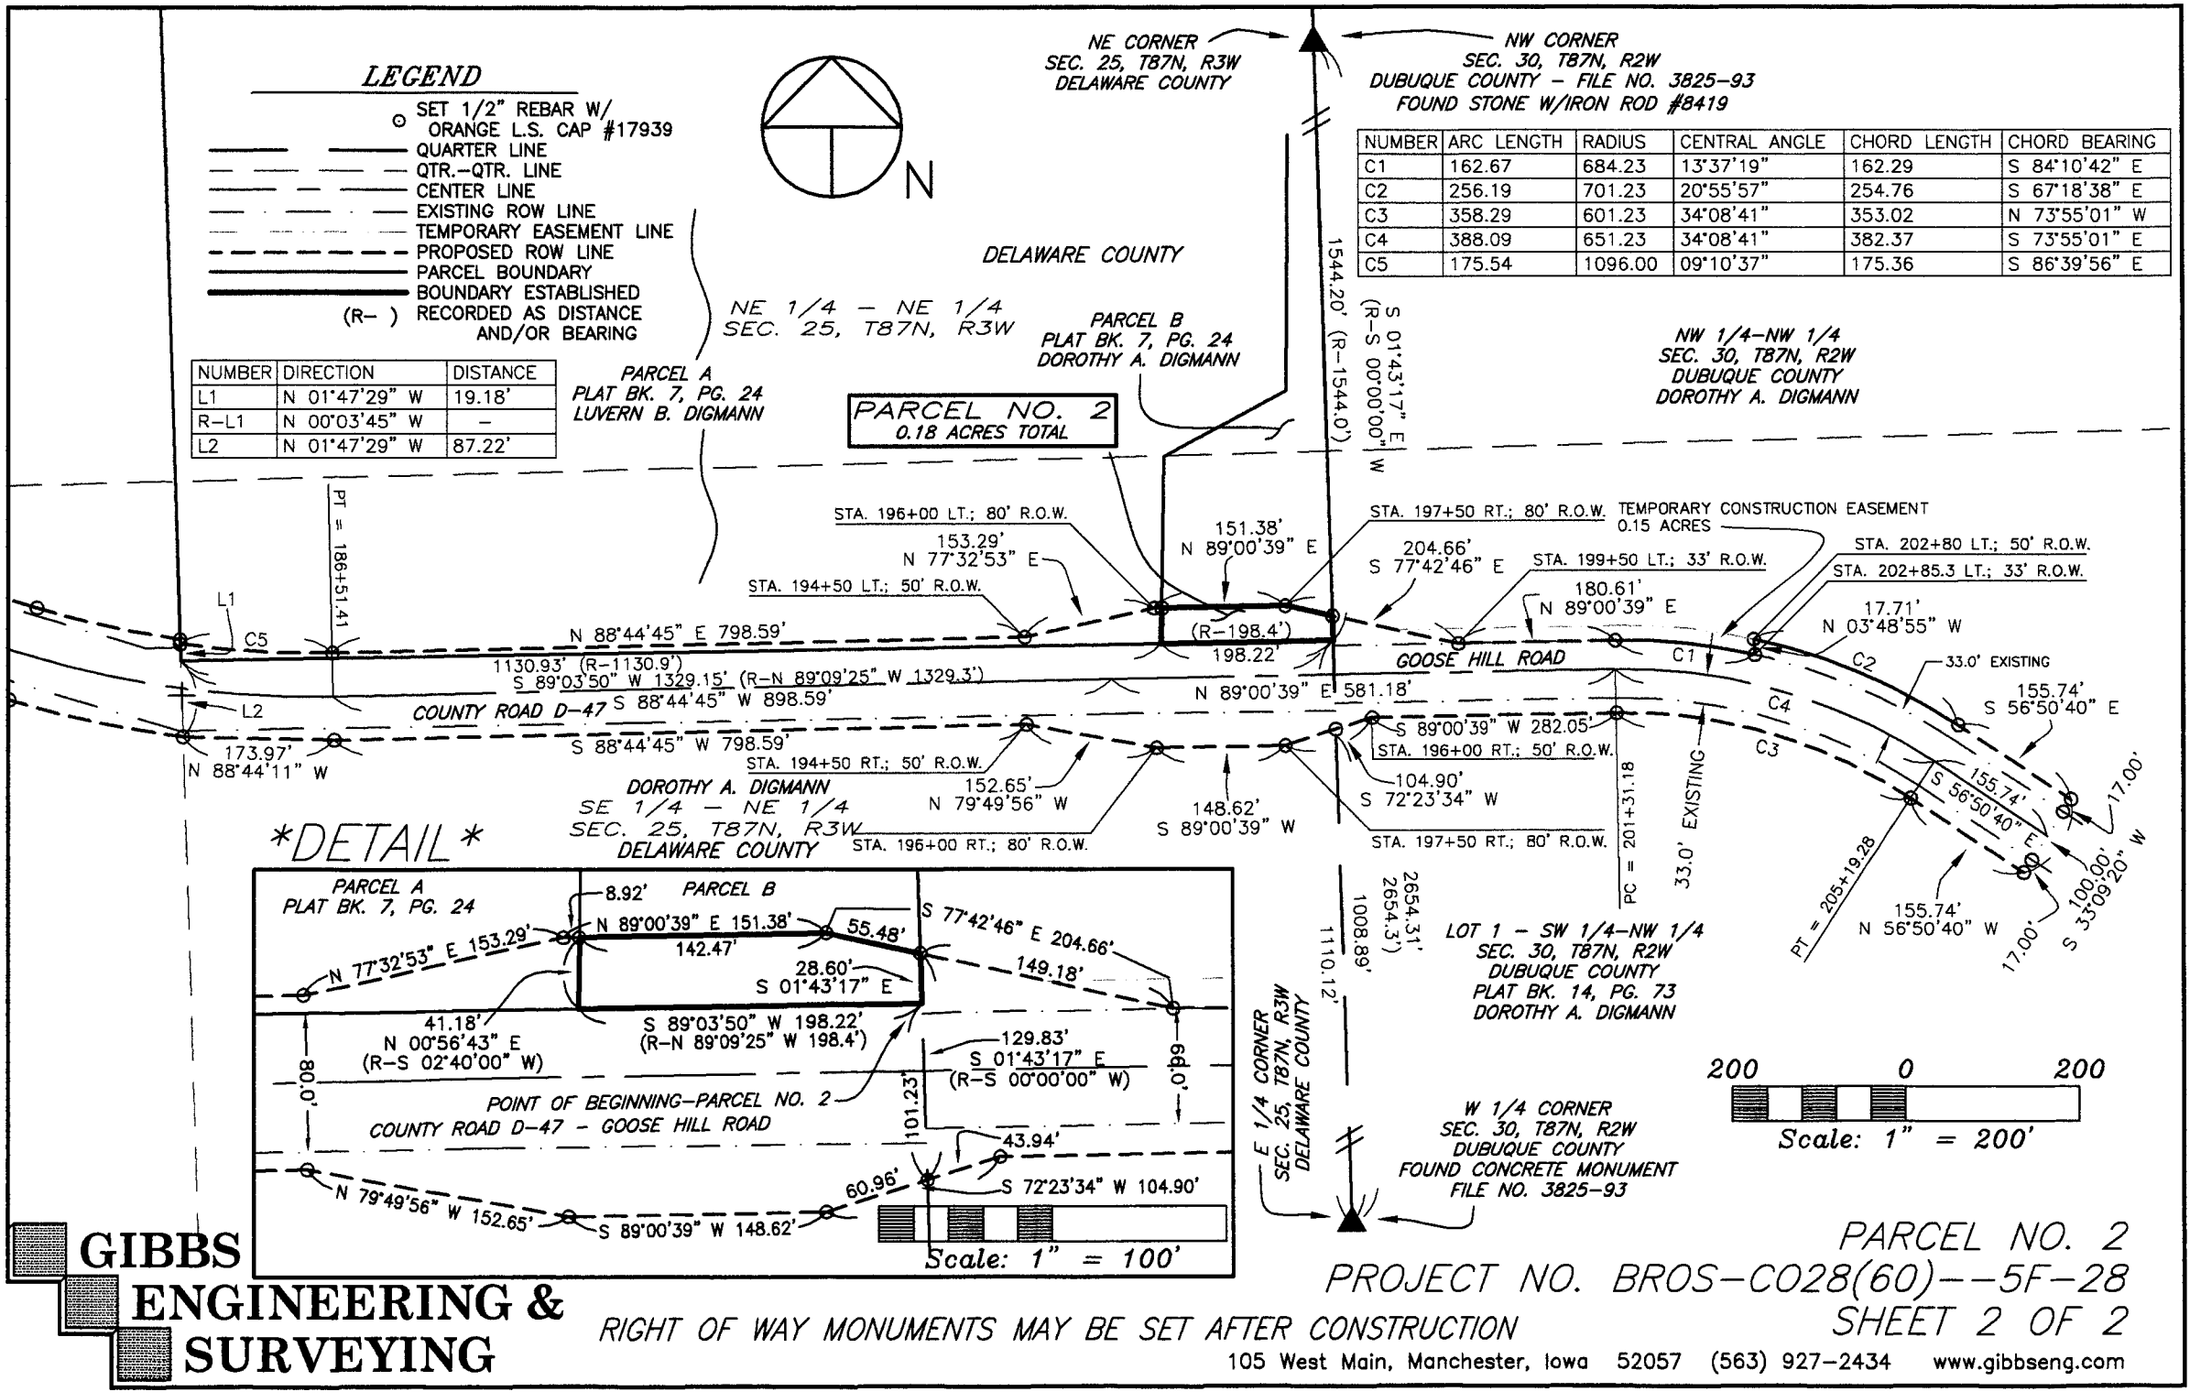

NUMBER	DIRECTION	DISTANCE
L1	N 01°47'29" W	19.18'
R–L1	N 00°03'45" W	–
L2	N 01°47'29" W	87.22'

NUMBER	ARC LENGTH	RADIUS	CENTRAL ANGLE	CHORD LENGTH	CHORD BEARING
C1	162.67	684.23	13°37'19"	162.29	S 84°10'42" E
C2	256.19	701.23	20°55'57"	254.76	S 67°18'38" E
C3	358.29	601.23	34°08'41"	353.02	N 73°55'01" W
C4	388.09	651.23	34°08'41"	382.37	S 73°55'01" E
C5	175.54	1096.00	09°10'37"	175.36	S 86°39'56" E

GIBBS ENGINEERING & SURVEYING

RIGHT OF WAY MONUMENTS MAY BE SET AFTER CONSTRUCTION

105 West Main, Manchester, Iowa 52057 (563) 927–2434 www.gibbseng.com

PARCEL NO. 2
PROJECT NO. BROS–C028(60)––5F–28
SHEET 2 OF 2