FILED

MAY 17 2007

CARLA K. BECKER
DELAWARE COUNTY AUDITOR

FILED

MAY 17 2007

CLAUDIA J. CAHALAN
DELAWARE COUNTY ASSESSOR

Book 2007 Page 1554

Document 2007 1554 Type 06 002 Pages 2
Date 5/17/2007 Time 8:53:51AM
Rec Amt $12.00

DEBORAH L. PEYTON, RECORDER/REGISTRA
DELAWARE COUNTY IOWA

PREPARED BY/RETURN TO: RANDALL L. RATTENBORG; 105 W. MAIN ST., MANCHESTER, IA 52057 563-927-2434

ACQUISITION PLAT

PARCEL NO. 6, PROJECT NO. LOST-08(01)--73-28
PART OF THE SW 1/4
SEC. 22, T87N, R3W OF THE FIFTH P.M., DELAWARE COUNTY, IOWA

THIS ACQUISITION PLAT CORRECTS THE ACREAGE TABLE ON THE PREVIOUSLY RECORDED ACQUISITION PLAT OF PARCEL NO. 6 IN BOOK 2007, PAGE 1387.

LEGAL DESCRIPTION:

PARCEL NO. 6, PROJECT NO. LOST-08(01)--73-28, PART OF THE SOUTHWEST QUARTER (SW ¼), OF SECTION TWENTY-TWO (22), TOWNSHIP EIGHTY-SEVEN NORTH (T87N), RANGE THREE WEST (R3W) OF THE FIFTH PRINCIPAL MERIDIAN, DELAWARE COUNTY, IOWA, containing a total of 2.31 acres, subject to easements of record, and more particularly described by metes and bounds as follows;

COMMENCING at the Southwest Corner of Section Twenty-two (22), Township Eighty-seven North (T87N), Range Three West (R3W) of the Fifth Principal Meridian, Delaware County, Iowa;
THENCE along the Southerly Line of the Southwest Quarter (SW ¼) of said Section Twenty-two (22), North 88° 23' 06" East, to the Easterly right of way line of Iowa State Highway #38, 144.86 feet, the POINT OF BEGINNING;
THENCE along the Easterly right of way line of Iowa State Highway #38, North 03° 57' 09" West, 55.05 feet;
THENCE North 88° 23' 06" East, 302.52 feet;
THENCE North 79° 51' 15" East, 202.24 feet;
THENCE North 88° 23' 06" East, 300.00 feet;
THENCE South 83° 05' 03" East, 202.24 feet;
THENCE North 88° 23' 06" East, to the centerline of the former Dubuque Western Railroad, 561.34 feet;
THENCE along the centerline of the former Dubuque Western Railroad, South 15° 43' 54" West, to the Southerly Line of the Southwest Quarter (SW ¼) of said Section Twenty-two (22), 57.62 feet;
THENCE along the Southerly Line of the Southwest Quarter (SW ¼) of said Section Twenty-two (22), South 88° 23' 06" West, 1544.44 feet to the POINT OF BEGINNING;

Containing a total of 2.31 acres and subject to easements of record.

The Southerly Line of the Southwest Quarter (SW ¼) of Section Twenty-two (22), Township Eighty-seven North (T87N), Range Three West (R3W) of the Fifth Principal Meridian, Delaware County, Iowa, is assumed to bear South 88° 23' 06" West.

SURVEY REQUESTED BY: MARK NAHRA, DELAWARE COUNTY ENGINEER

LICENSED LAND SURVEYOR
RANDALL L. RATTENBORG
17939
IOWA

PAGES OR SHEETS COVERED BY THIS SEAL: 1-2

PROPRIETORS: CATLETT FARMS, INCORPORATED
a/k/a CATLETT FARMS, INC.

I HEREBY CERTIFY THAT THIS LAND SURVEYING DOCUMENT WAS PREPARED AND THE RELATED SURVEY WORK WAS PERFORMED BY ME OR UNDER MY DIRECT PERSONAL SUPERVISION AND THAT I AM A DULY LICENSED LAND SURVEYOR UNDER THE LAWS OF THE STATE OF IOWA.


5/15/07

RANDALL L. RATTENBORG L.S. LIC. #17939 DATE

MY LICENSE RENEWAL DATE IS DECEMBER 31, 2007

GIBBS ENGINEERING & SURVEYING
105 WEST MAIN STREET
MANCHESTER, IA 52057

PROJECT NO. 04-21/06-96
SCALE: 1"=200'
DATE: 11/8/2006
DRAWN BY: RLR
CHECKED BY: JDG
FIELD BK: D.L.
REVISED 4/30/2007
SHEET 1 OF 2

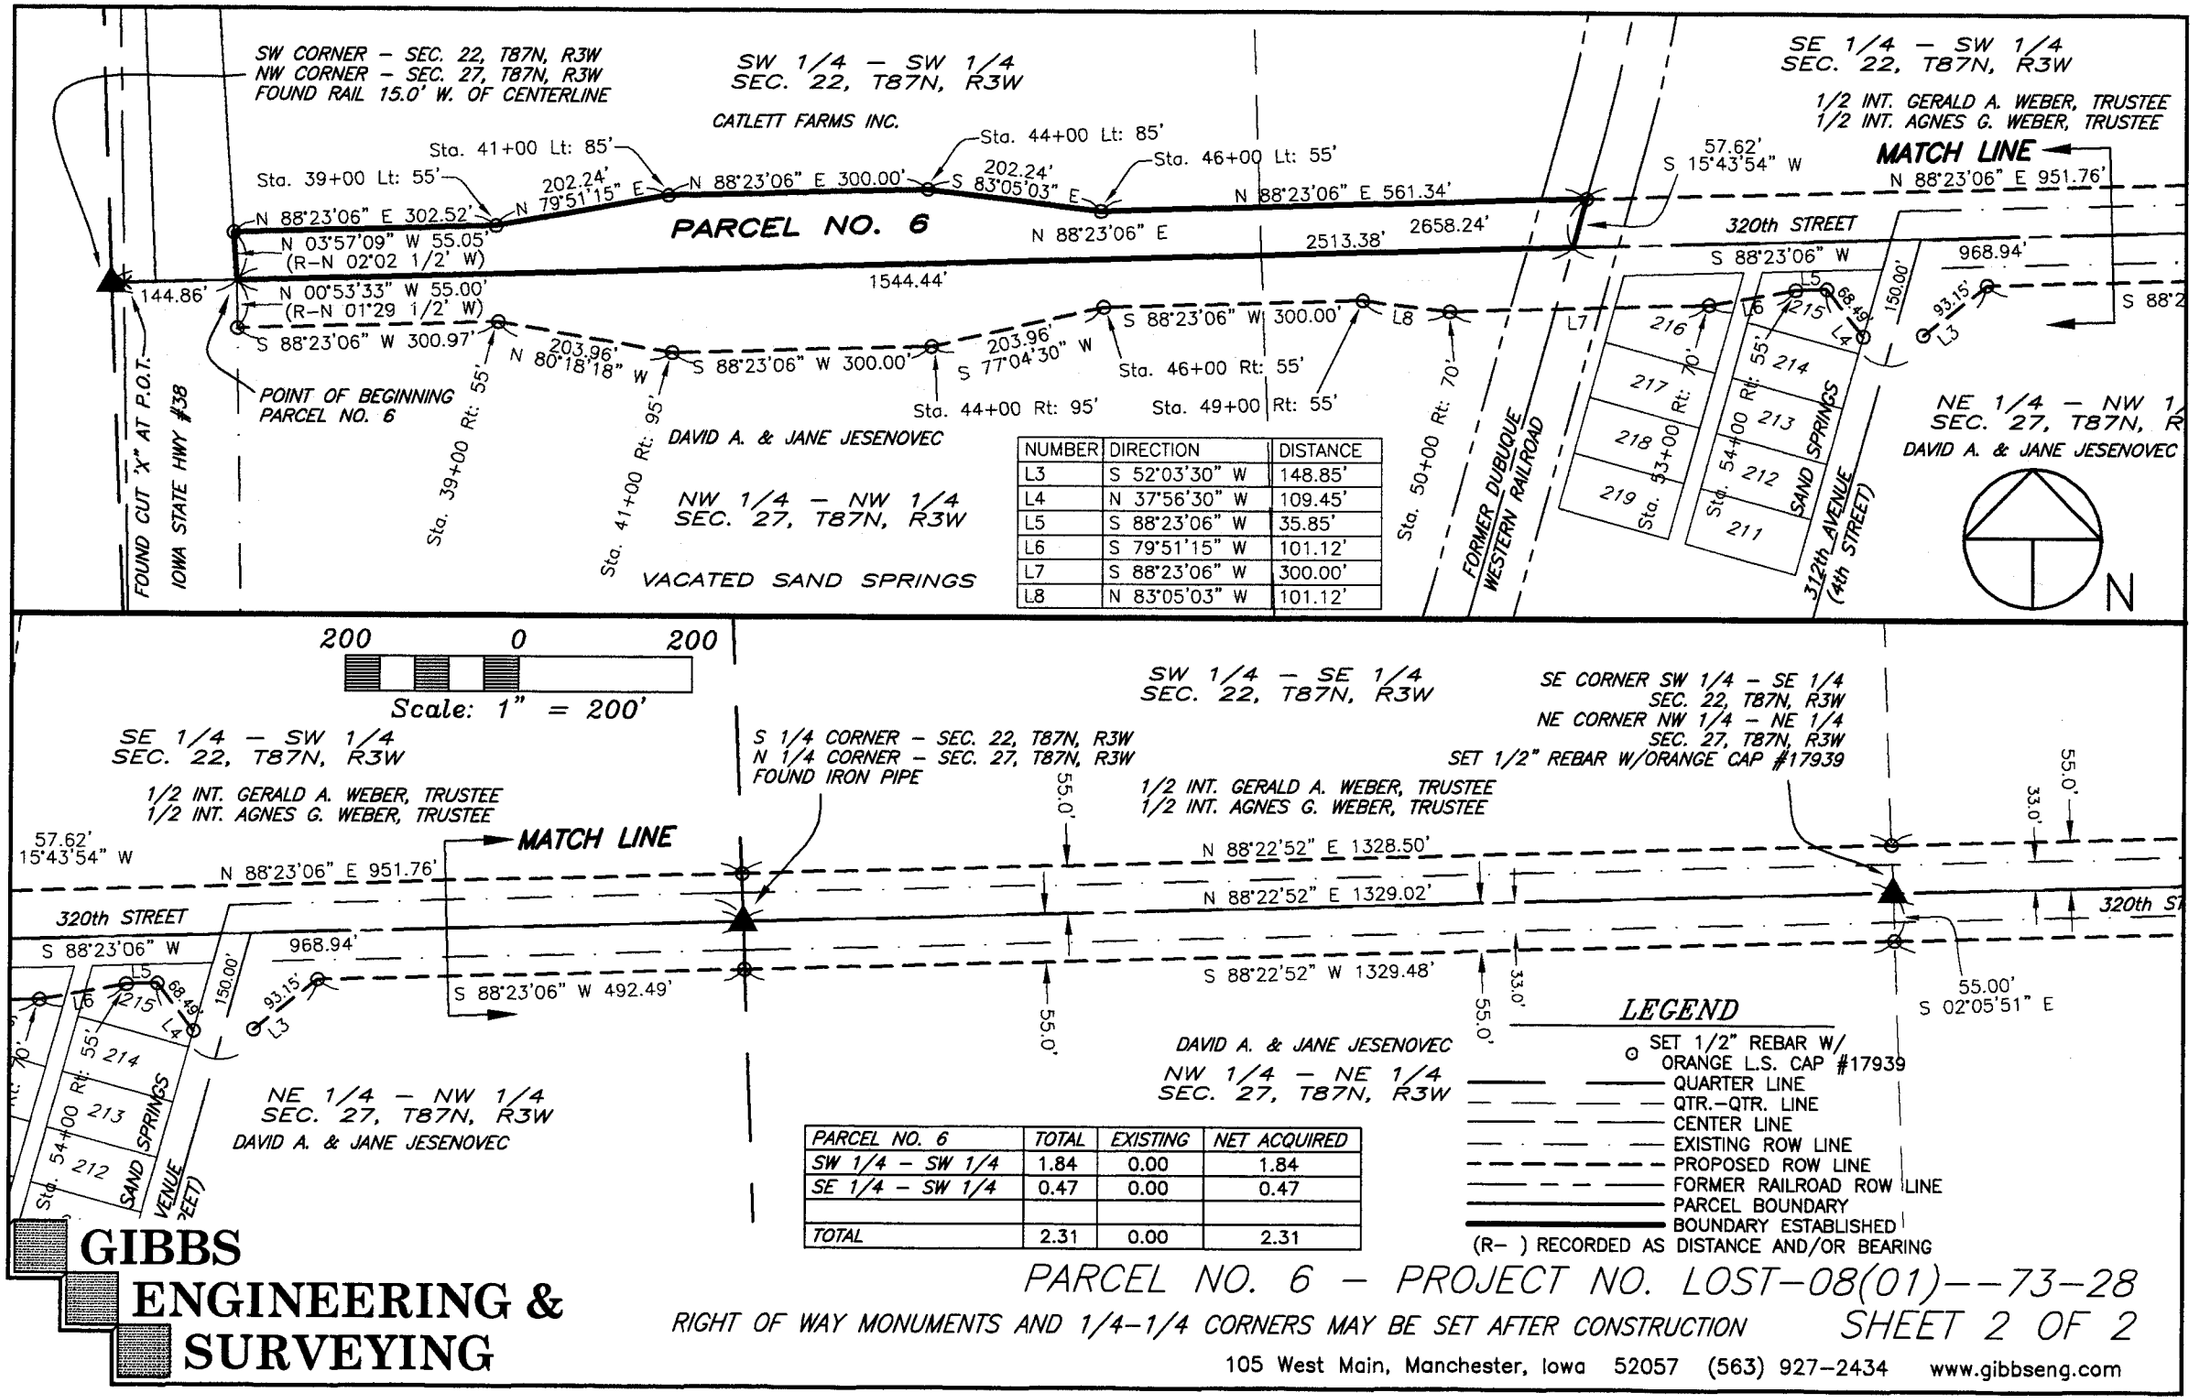

NUMBER	DIRECTION	DISTANCE
L3	S 52°03'30" W	148.85'
L4	N 37°56'30" W	109.45'
L5	S 88°23'06" W	35.85'
L6	S 79°51'15" W	101.12'
L7	S 88°23'06" W	300.00'
L8	N 83°05'03" W	101.12'

PARCEL NO. 6	TOTAL	EXISTING	NET ACQUIRED
SW 1/4 – SW 1/4	1.84	0.00	1.84
SE 1/4 – SW 1/4	0.47	0.00	0.47
TOTAL	2.31	0.00	2.31

GIBBS ENGINEERING & SURVEYING

PARCEL NO. 6 – PROJECT NO. LOST–08(01)--73-28

RIGHT OF WAY MONUMENTS AND 1/4–1/4 CORNERS MAY BE SET AFTER CONSTRUCTION

SHEET 2 OF 2

105 West Main, Manchester, Iowa 52057 (563) 927–2434 www.gibbseng.com