FILED
JUN 01 2007
CARLA K. BECKER
DELAWARE COUNTY AUDITOR

FILED
JUN - 1 2007
CLAUDIA J. CAHALAN
DELAWARE COUNTY ASSESSOR


Book 2007 Page 1735
Document 2007 1735 Type 06 002 Pages 1
Date 6/01/2007 Time 2:10:47PM
Rec Amt $7.00

DEBORAH L. PEYTON, RECORDER/REGISTRA
DELAWARE COUNTY IOWA

PREPARED BY BILL BURGER 510 3RD STREET WEST COURT, WORTHINGTON, IOWA 52078 (563) 855 2028

RETRACEMENT SURVEY OF LOT 62 OF TURTLE CREEK CAMP REPLAT AND PARCEL X, ALL IN SECTION TWENTY-FIVE (25), TOWNSHIP EIGHTY-EIGHT NORTH (T88N), RANGE FIVE WEST (R5W) OF THE FIFTH PRINCIPAL MERIDIAN, DELAWARE COUNTY, IOWA

LINE	BEARING	( ) BEARING	DISTANCE	( ) DISTANCE
L1	N 18°50'25" E		70.08	
L2	N 18°50'25" E		22.93	
L3		N 43°11'01" E		13.87
L4	S 18°25'39" W	S 18°32'16" W	50.11	50.14
L5	N 21°49'41" E	N 21°52'08" E	49.26	49.20

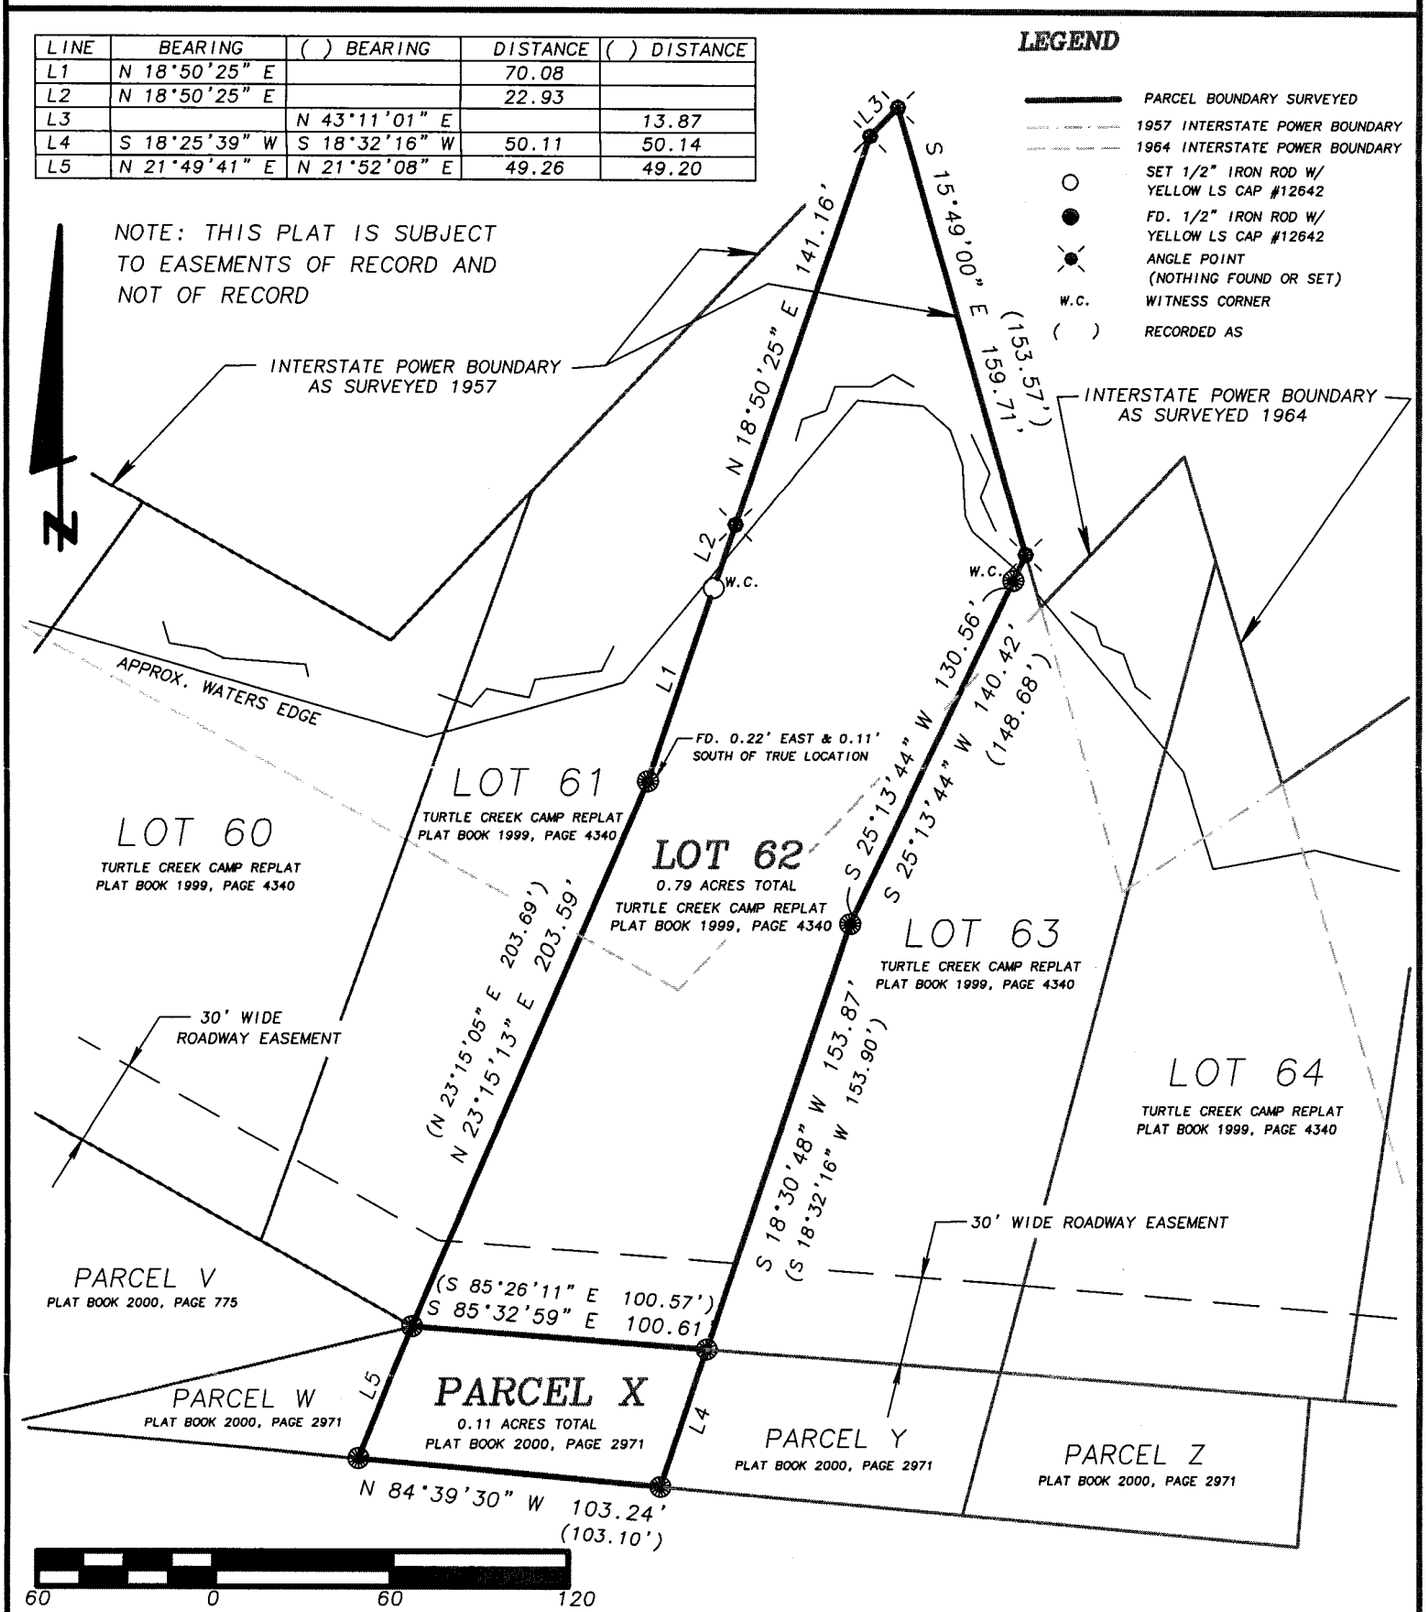

LICENSED LAND SURVEYOR
WILLIAM H. BURGER
#12642
IOWA

NO. OF SHEETS COVERED BY THIS SEAL 1

DATE OF SURVEY: 4/18/2007 | SCALE: 1" = 60' | SHEET 1 OF 1

PROPRIETORS: JOSEPH F. & CATHY J. PETCHULAT

I HEREBY CERTIFY THAT THIS LANDSURVEYING DOCUMENT WAS PREPARED AND RELATED SURVEY WORK WAS PREFORMED BY ME OR UNDER MY DIRECT PERSONAL SUPERVISION AND THAT I AM A DULY LICENSED LAND SURVEYOR UNDER THE LAWS OF THE STATE OF IOWA. MY LICENSE RENEWAL DATE IS DECEMBER 31, 2008

William H Burger 5/30/07

WILLIAM H. BURGER #12642 DATE

Wm. Burger
LandSurveyor
510 3rd Street West Court
Worthington, Iowa 52078

BOOK 2007 PAGE 1735