FILED

JUL 06 2007

CARLA K. BECKER
DELAWARE COUNTY AUDITOR

FILED

JUL 06 2007

CLAUDIA J. CAHALAN
DELAWARE COUNTY ASSESSOR

Book 2007 Page 2197

Document 2007 2197 Type 06 002 Pages 1
Date 7/06/2007 Time 10:42:18AM
Rec Amt $7.00


DEBORAH L PEYTON, RECORDER/REGISTRAR
DELAWARE COUNTY IOWA

EWJ

PREPARED BY BILL BURGER 510 3RD STREET WEST COURT, WORTHINGTON, IOWA 52078 (563) 855 2028

RETRACEMENT SURVEY

OF LOT 8 AND LOT 9 EXCEPT THE EAST 8 FEET OF LOT 9 OF DUNHAM'S SUBDIVISION, IN THE SOUTHEAST QUARTER (SE1/4) OF THE SOUTHEAST QUARTER (SE1/4), SECTION SIX (6), TOWNSHIP EIGHTY-NINE NORTH (T89N), RANGE FOUR WEST (R4W) OF THE FIFTH PRINCIPAL MERIDIAN, DELAWARE COUNTY, IOWA

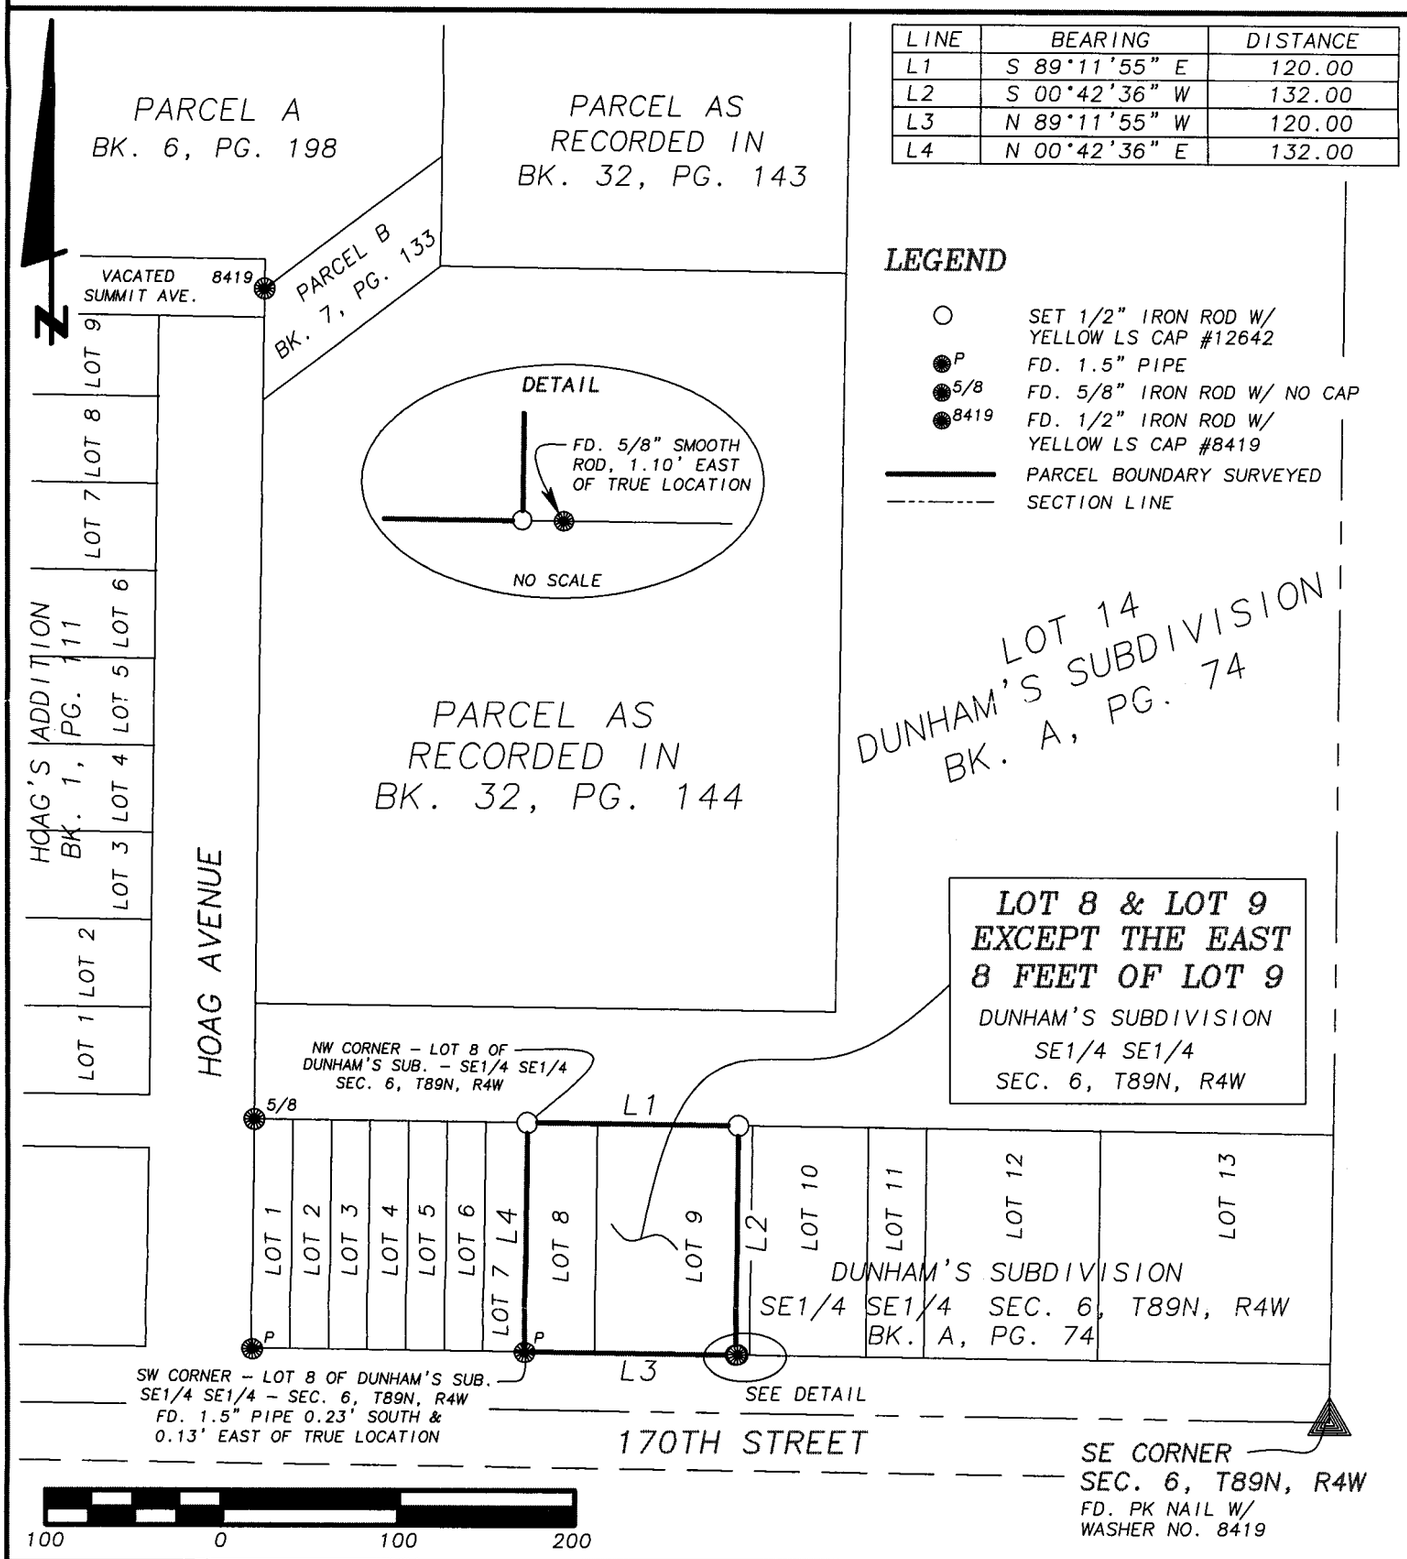

LINE	BEARING	DISTANCE
L1	S 89°11'55" E	120.00
L2	S 00°42'36" W	132.00
L3	N 89°11'55" W	120.00
L4	N 00°42'36" E	132.00

LEGEND

- ○ SET 1/2" IRON ROD W/ YELLOW LS CAP #12642
- ●P FD. 1.5" PIPE
- ●5/8 FD. 5/8" IRON ROD W/ NO CAP
- ●8419 FD. 1/2" IRON ROD W/ YELLOW LS CAP #8419
- ——— PARCEL BOUNDARY SURVEYED
- - - - - - - SECTION LINE

LICENSED LAND SURVEYOR
WILLIAM H. BURGER
12642
IOWA

NO. OF SHEETS COVERED BY THIS SEAL 1

DATE OF SURVEY: 6/12/2007 | SCALE: 1" = 100' | SHEET 1 OF 1

PROPRIETORS: TERRY L. MCDOWELL & WANDA S. MCDOWELL

I HEREBY CERTIFY THAT THIS LANDSURVEYING DOCUMENT WAS PREPARED AND RELATED SURVEY WORK WAS PREFORMED BY ME OR UNDER MY DIRECT PERSONAL SUPERVISION AND THAT I AM A DULY LICENSED LAND SURVEYOR UNDER THE LAWS OF THE STATE OF IOWA. MY LICENSE RENEWAL DATE IS DECEMBER 31, 2008

William H Burger 7/5/07

WILLIAM H. BURGER #12642 DATE

Wm. Burger
LandSurveyor
510 3rd Street West Court
Worthington, Iowa 52078

BOOK 2007 PAGE 2197