FILED
JUL 19 2007
CARLA K. BECKER
DELAWARE COUNTY AUDITOR

FILED
JUL 19 2007
CLAUDIA J. CAHALAN
DELAWARE COUNTY ASSESSOR

Book 2007 Page 2332


Document 2007 2332 Type 06 002 Pages 1
Date 7/19/2007 Time 10:05:03AM
Rec Amt $7.00

DEBORAH L PEYTON, RECORDER/REGISTRAR
DELAWARE COUNTY IOWA

PREPARED BY BILL BURGER OF WM. BURGER LANDSURVEYOR 510 3RD STREET WEST COURT WORTHINGTON, IOWA 52078 (563) 855 2028

RETRACEMENT SURVEY

OF THE NORTH 1014.00 FEET EXCEPT THE EAST 416.00 FEET OF THE SOUTHEAST QUARTER (SE1/4) OF THE NORTHWEST QUARTER (NW1/4) IN SECTION NINE (9), TOWNSHIP EIGHTY-EIGHT NORTH (T88N), RANGE FOUR WEST (R4W) OF THE FIFTH PRINCIPAL MERIDIAN, DELAWARE COUNTY, IOWA

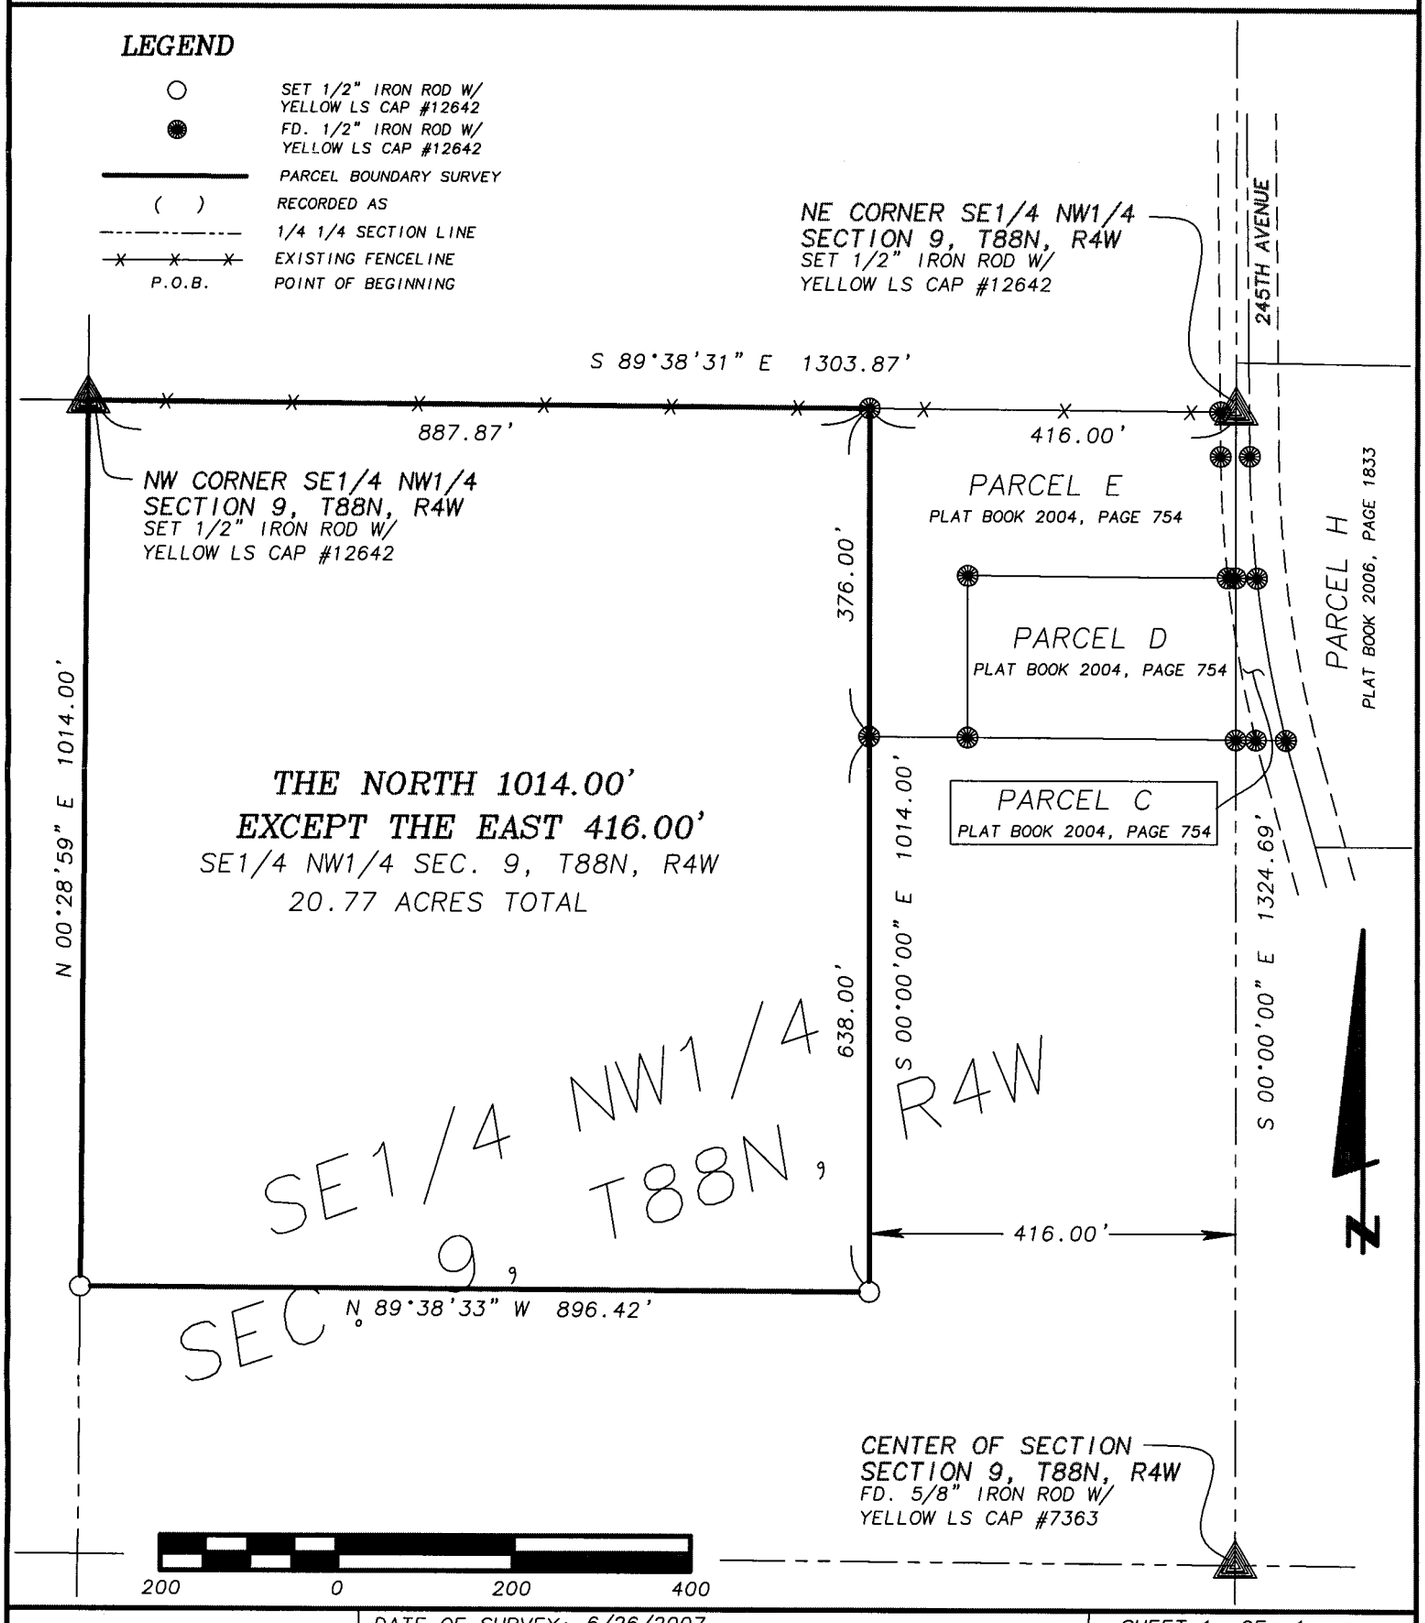

LICENSED LAND SURVEYOR
WILLIAM H. BURGER
12642
IOWA

NO. OF SHEETS COVERED BY THIS SEAL 1

DATE OF SURVEY: 6/26/2007

SHEET 1 OF 1

PROPRIETORS: DEAN WILLIAM & BEVERLY JOYCE DEMPSTER

SCALE: 1" = 200'

I HEREBY CERTIFY THAT THIS LANDSURVEYING DOCUMENT WAS PREPARED AND RELATED SURVEY WORK WAS PREFORMED BY ME OR UNDER MY DIRECT PERSONAL SUPERVISION AND THAT I AM A DULY LICENSED LAND SURVEYOR UNDER THE LAWS OF THE STATE OF IOWA. MY LICENSE RENEWAL DATE IS DECEMBER 31, 2008

William H. Burger 7/18/07

WILLIAM H. BURGER #12642 DATE

Wm. Burger
LandSurveyor
510 3rd Street West Court
Worthington, Iowa 52078

BOOK 2007 PAGE 2332