FILED
AUG 29 2007
CLAUDIA J. CAHALAN
DELAWARE COUNTY ASSESSOR

FILED
AUG 29 2007
LORA K. BECKER
DELAWARE COUNTY AUDITOR

Book 2007 Page 2791


Document 2007 2791 Type 06 002 Pages 1
Date 8/29/2007 Time 9:25:44AM
Rec Amt $7.00

DEBORAH L PEYTON, RECORDER/REGISTRAR
DELAWARE COUNTY IOWA

Prepared by: SCHNEIDER Land Surveying and Planning, Inc. P.O.Box 128 Farley, Iowa 52046 Ph#563-744-3631

# PLAT OF SURVEY (RETRACEMENT)

## THE LAKE FRONTAGE RUNNING TO THE MIDDLE OF THE MAQUOKETA RIVER BED, WITH RESPECT TO LOT 9 OF LOGAN'S FIRST SUBDIVISION OF PART OF THE N1/2 OF SECTION 23, T88N, R5W OF THE 5th P.M., DELAWARE COUNTY, IOWA.

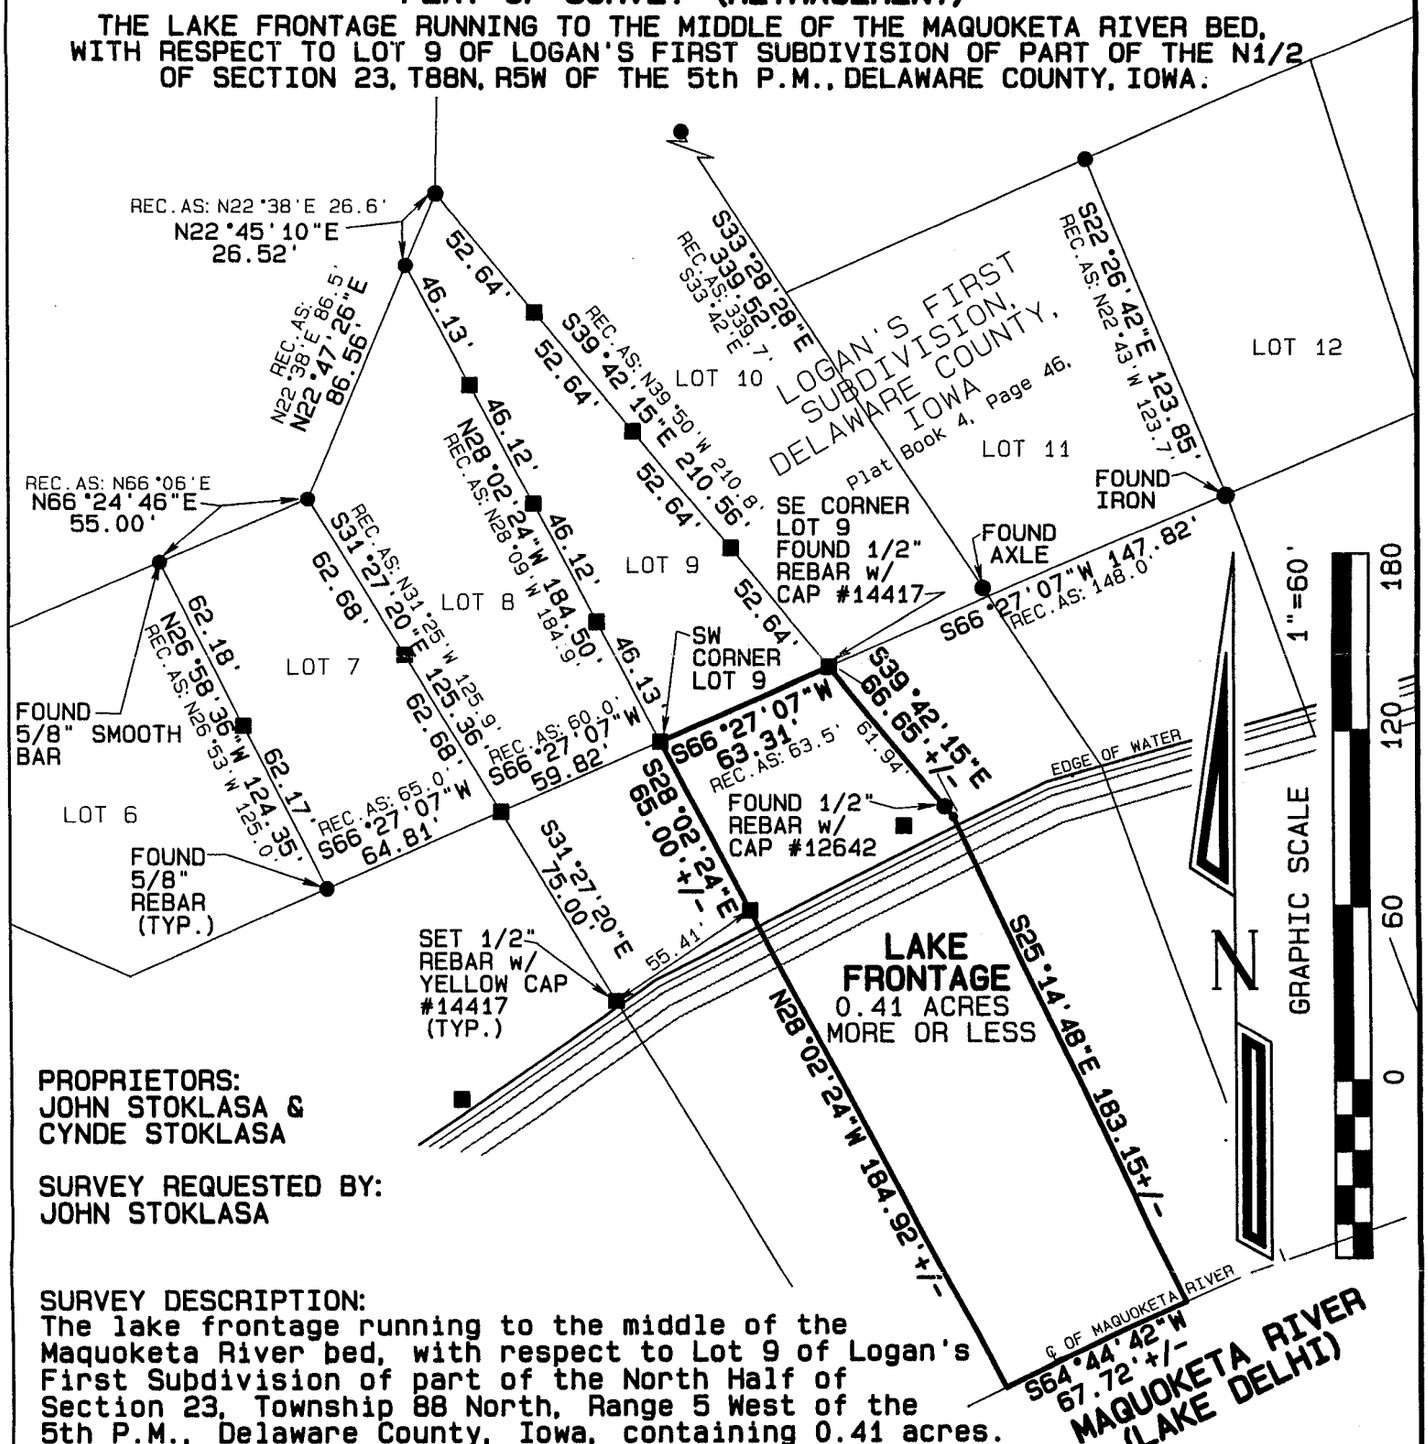


**PROPRIETORS:**
JOHN STOKLASA &
CYNDE STOKLASA

**SURVEY REQUESTED BY:**
JOHN STOKLASA

**SURVEY DESCRIPTION:**
The lake frontage running to the middle of the Maquoketa River bed, with respect to Lot 9 of Logan's First Subdivision of part of the North Half of Section 23, Township 88 North, Range 5 West of the 5th P.M., Delaware County, Iowa, containing 0.41 acres.

LICENSED LAND SURVEYOR
DAVID P. SCHNEIDER #14417
IOWA

I hereby certify that this land surveying document was prepared and the related survey work was performed by me or under my direct personal supervision and that I am a duly licensed Land Surveyor under the laws of the State of Iowa.

David P. Schneider P.L.S. #14417 Date: 8/24/2007
My license renewal date is December 31, 2007.

Pages or sheets covered by this seal: THIS SHEET ONLY


**SCHNEIDER**
Land Surveying
&
Planning, Inc.
P.O. Box 128
Farley, Iowa 52046
Ph# 563-744-3631
Fax 563-744-3629


Project: 779C
Date: 8/24/2007
Sheet: 1 of 1