FILED
SEP 06 2007
CARLA K. BECKER
DELAWARE COUNTY AUDITOR

FILED
SEP 06 2007
CLAUDIA J. CAHALAN
DELAWARE COUNTY ASSESSOR


Book 2007 Page 2918
Document 2007 2918 Type 06 002 Pages 1
Date 9/06/2007 Time 9:45:47AM
Rec Amt $7.00

DEBORAH L PEYTON, RECORDER/REGISTRAR
DELAWARE COUNTY IOWA

Prepared by: SCHNEIDER Land Surveying and Planning, Inc. P.O.Box 128 Farley, Iowa 52046 Ph#563-744-3631

PLAT OF SURVEY

PARCEL 'A' IN PART OF THE SOUTHWEST QUARTER OF SECTION 21, TOWNSHIP 88 NORTH, RANGE 3 WEST OF THE 5th P.M., DELAWARE COUNTY, IOWA

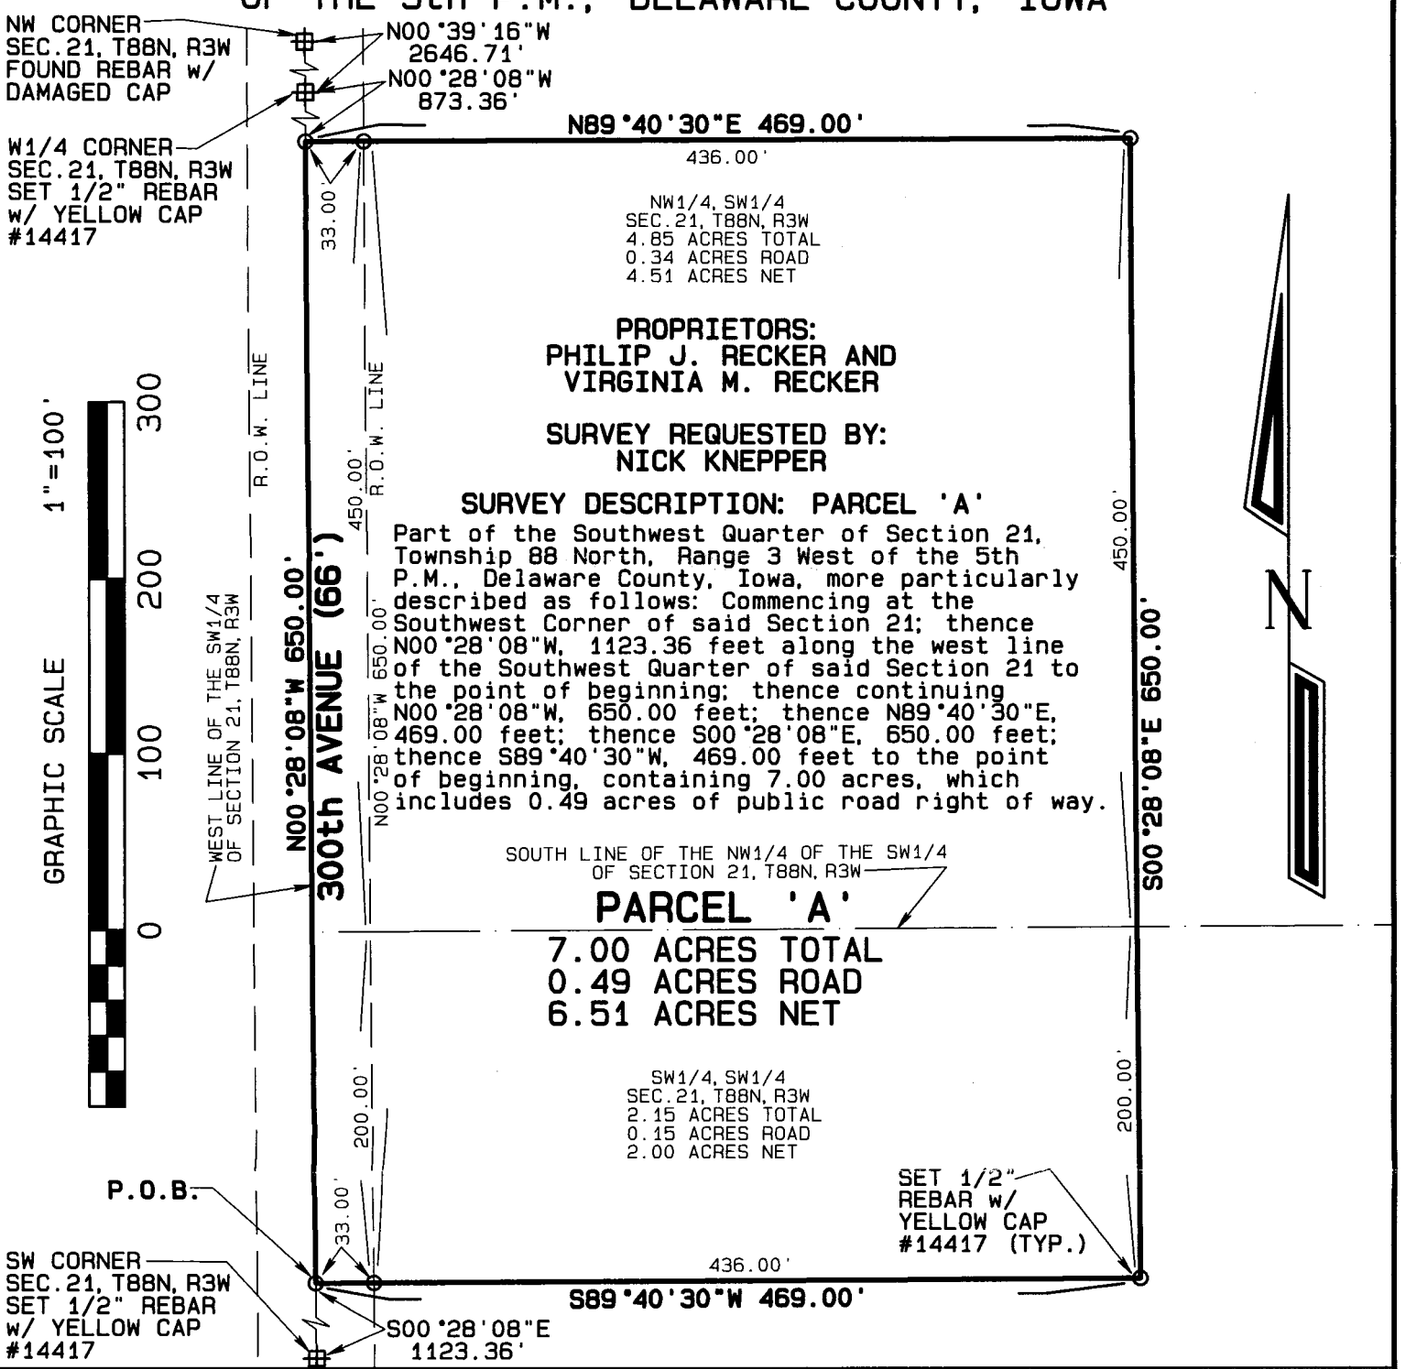

LICENSED LAND SURVEYOR
DAVID P. SCHNEIDER #14417
IOWA

I hereby certify that this land surveying document was prepared and the related survey work was performed by me or under my direct personal supervision and that I am a duly licensed Land Surveyor under the laws of the State of Iowa.

David P. Schneider P.L.S. #14417 Date: 9/4/2007
My license renewal date is December 31, 2007.

Pages or sheets covered by this seal: THIS SHEET ONLY

SCHNEIDER
Land Surveying
&
Planning, Inc.
P.O. Box 128
Farley, Iowa 52046
Ph# 563-744-3631
Fax 563-744-3629

Project: 1119
Date: 8/29/2007
Sheet: 1 of 1