FILED
SEP 19 2007
CARLA K. BECKER
DELAWARE COUNTY AUDITOR

FILED
SEP 19 2007
CLAUDIA J. CAHALAN
DELAWARE COUNTY ASSESSOR

Book 2007 Page 3073

Document 2007 3073 Type 06 002 Pages 1
Date 9/19/2007 Time 1:42:43PM
Rec Amt $7.00


DEBORAH L PEYTON, RECORDER/REGISTRAR
DELAWARE COUNTY IOWA

PREPARED BY BILL BURGER 510 3RD STREET WEST COURT, WORTHINGTON, IOWA 52078 (563) 855 2028

PLAT OF SURVEY

RETRACEMENT SURVEY LOT 31, LOT 51, LOT 65 AND THE EAST HALF (E1/2) OF LOT 66 OF WILLIE'S SECOND SUBDIVISION, SECTIONS 14 AND 15, T88N, R5W OF THE FIFTH PRINCIPAL MERIDIAN, DELAWARE COUNTY, IOWA

LINE	BEARING	DISTANCE	BEARING ( )	DISTANCE ( )
L1	N 68°02'31" E	56.02	N 67°40' E	56.1
L2	S 83°19'37" E	11.91	S 83°56' E	
L3	N 00°32'01" W	130.88		
L4	S 84°25'37" E	97.30	N 85°00' W	
L5	S 83°19'37" E	29.00	S 83°56' E	
L6	N 83°19'37" W	89.47		
L7	N 68°02'31" E	42.20		
L8	S 83°19'37" E	126.74		

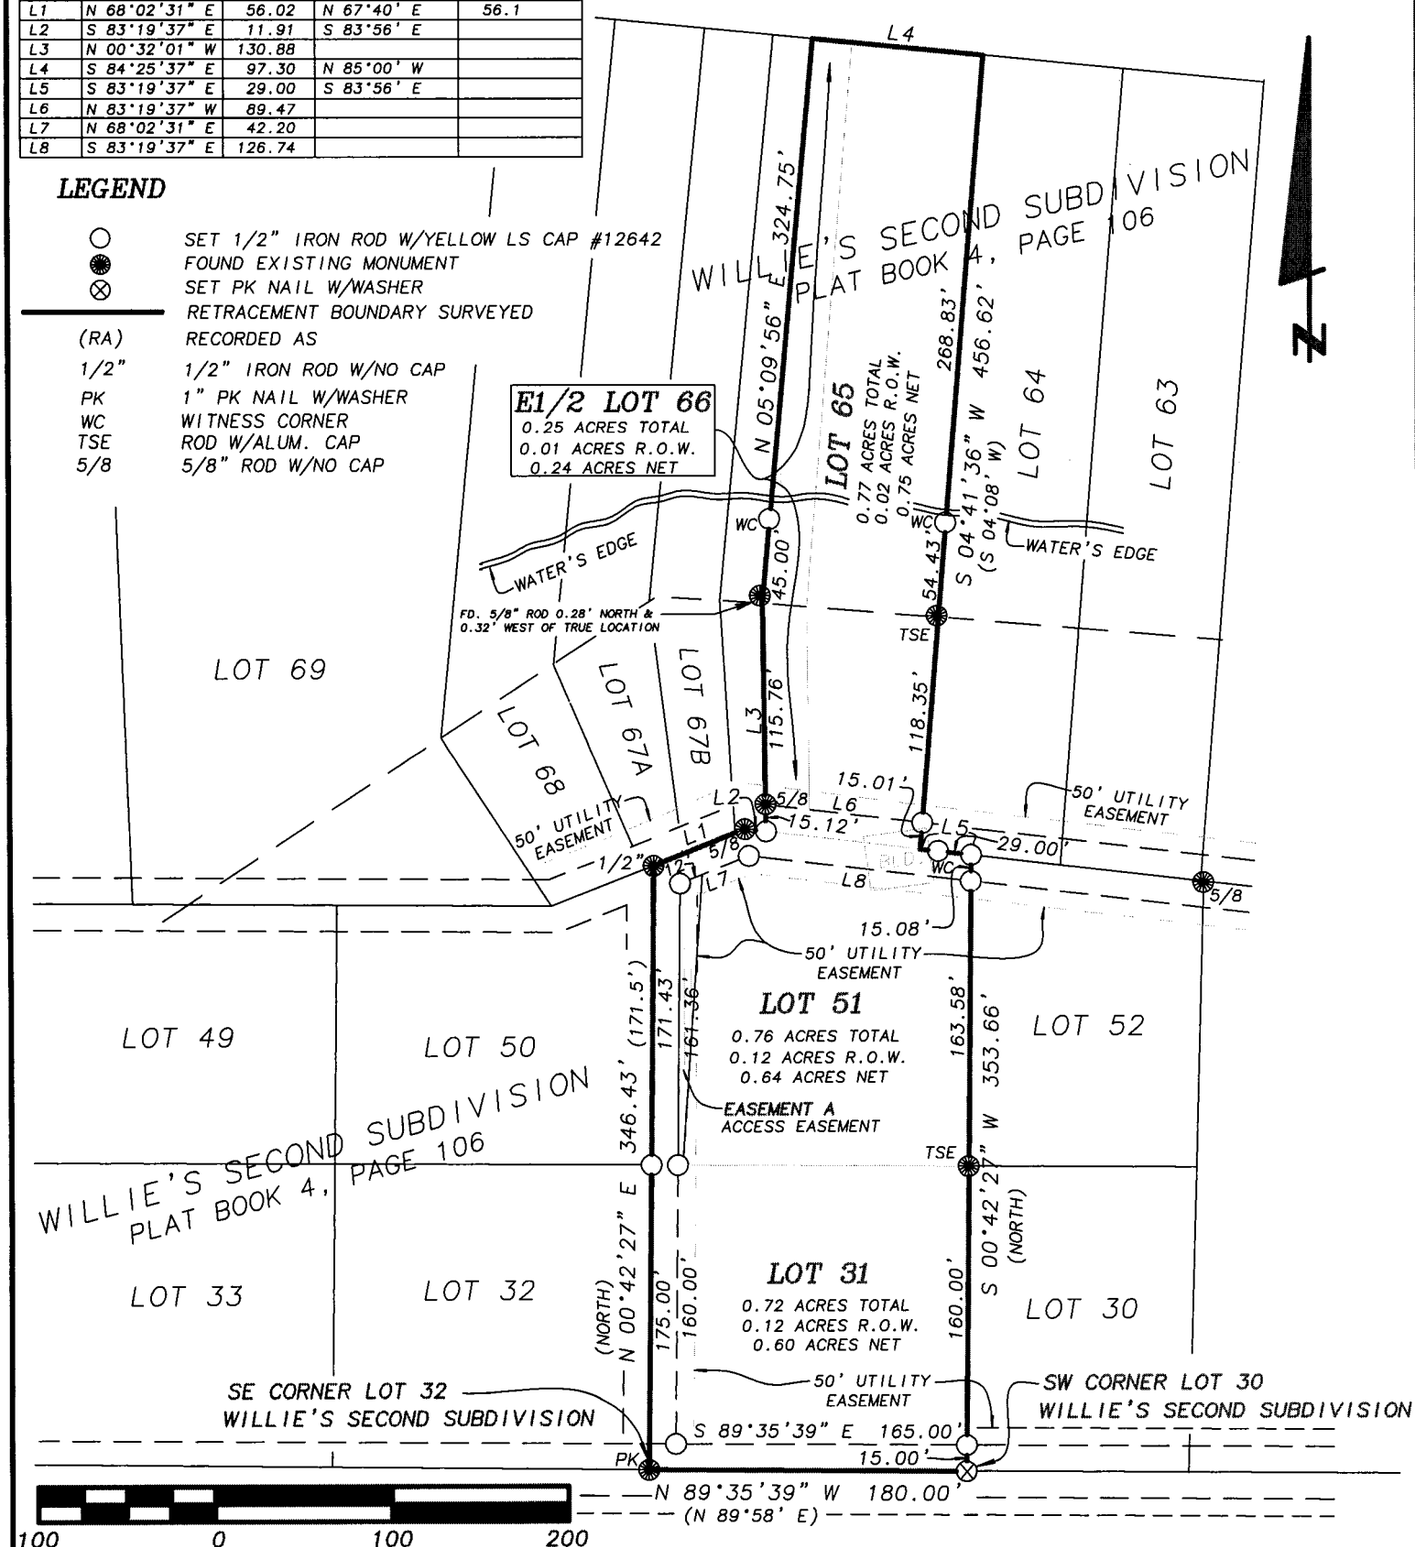

SCALE: 1" = 100'

DATE OF SURVEY: 10/3/2005

SHEET 1 OF 1

PROPRIETORS: David J. & Victoria A. Fink

LICENSED LAND SURVEYOR
WILLIAM H. BURGER
12642
IOWA

NO. OF SHEETS COVERED BY THIS SEAL 1

I HEREBY CERTIFY THAT THIS LANDSURVEYING DOCUMENT WAS PREPARED AND RELATED SURVEY WORK WAS PREFORMED BY ME OR UNDER MY DIRECT PERSONAL SUPERVISION AND THAT I AM A DULY LICENSED LAND SURVEYOR UNDER THE LAWS OF THE STATE OF IOWA. MY LICENSE RENEWAL DATE IS DECEMBER 31, 2008

William H Burger 9/19/07

WILLIAM H. BURGER #12642 DATE

Wm. Burger
LandSurveyor
510 3rd Street West Court
Worthington, Iowa 52078

BOOK 2007 PAGE 3073