FILED
SEP 19 2007
CARLA K. BECKER
DELAWARE COUNTY AUDITOR

FILED
SEP 19 2007
CLAUDIA J. CAHALAN
DELAWARE COUNTY ASSESSOR

Book 2007 Page 3075

Document 2007 3075 Type 06 002 Pages 1
Date 9/19/2007 Time 1:43:01PM
Rec Amt $7.00


DEBORAH L PEYTON, RECORDER/REGISTRAR
DELAWARE COUNTY IOWA

PREPARED BY BILL BURGER 510 3RD STREET WEST COURT, WORTHINGTON, IOWA 52078 (563) 855 2028

RETRACEMENT SURVEY

REPLAT OF LOT 71 OF WILLIE'S SECOND SUBDIVISION, SECTIONS 14 AND 15, T88N, R5W OF THE FIFTH PRINCIPAL MERIDIAN, DELAWARE COUNTY, IOWA

LINE	BEARING	DISTANCE
L1	S 86°52'00" W	70.00
L2	S 84°58'04" E	61.17
L3	S 86°52'00" W	69.75

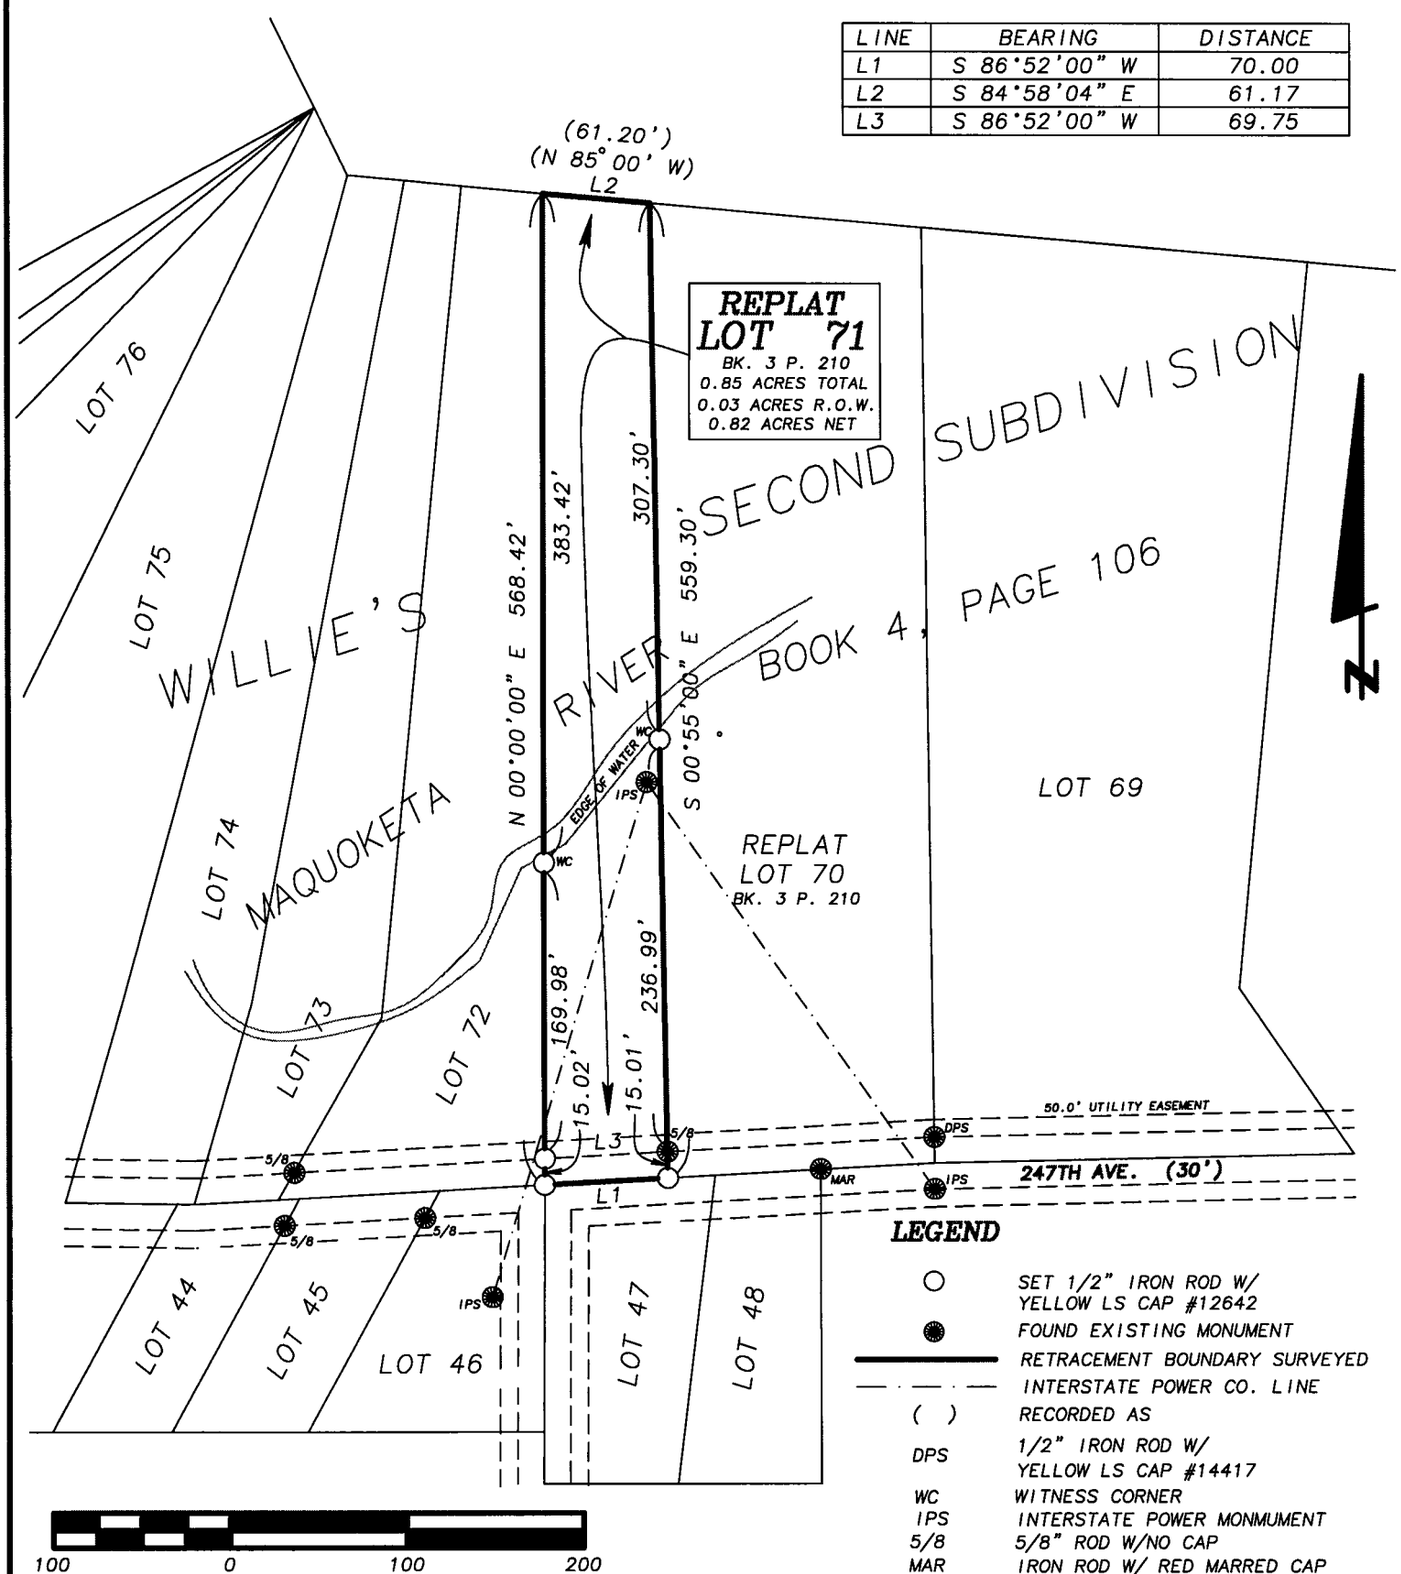

LEGEND

○	SET 1/2" IRON ROD W/ YELLOW LS CAP #12642
●	FOUND EXISTING MONUMENT
———	RETRACEMENT BOUNDARY SURVEYED
— · — · —	INTERSTATE POWER CO. LINE
( )	RECORDED AS
DPS	1/2" IRON ROD W/ YELLOW LS CAP #14417
WC	WITNESS CORNER
IPS	INTERSTATE POWER MONMUMENT
5/8	5/8" ROD W/NO CAP
MAR	IRON ROD W/ RED MARRED CAP

LICENSED LAND SURVEYOR
WILLIAM H. BURGER
#12642
IOWA

NO. OF SHEETS COVERED BY THIS SEAL 1

DATE OF SURVEY: 7/13/2007 | SCALE: 1" = 100' | SHEET 1 OF 1

PROPRIETORS: RUSSELL D. & DOLORES SHANNON

I HEREBY CERTIFY THAT THIS LANDSURVEYING DOCUMENT WAS PREPARED AND RELATED SURVEY WORK WAS PREFORMED BY ME OR UNDER MY DIRECT PERSONAL SUPERVISION AND THAT I AM A DULY LICENSED LAND SURVEYOR UNDER THE LAWS OF THE STATE OF IOWA. MY LICENSE RENEWAL DATE IS DECEMBER 31, 2008

William H. Burger 9/12/07

WILLIAM H. BURGER #12642 DATE

Wm. Burger
LandSurveyor
510 3rd Street West Court
Worthington, Iowa 52078