FILED
OCT 12 2007
CLAUDIA J. CAHALAN
DELAWARE COUNTY ASSESSOR


FILED
OCT 12 2007
CARLA K. BECKER
DELAWARE COUNTY AUDITOR

Book 2007 Page 3334
Document 2007 3334 Type 06 002 Pages 1
Date 10/12/2007 Time 9:55:16AM
Rec Amt $7.00

DEBORAH L PEYTON, RECORDER/REGISTRAR
DELAWARE COUNTY IOWA

PREPARED BY BILL BURGER OF WM. BURGER LANDSURVEYORS 510 3RD STREET WEST COURT WORTHINGTON, IOWA 52078 (319) 855 2028

RETRACEMENT SURVEY LOT 10 OF LOGAN'S FIRST SUBDIVISION & LAKE FRONTAGE RUNNING TO THE MIDDLE OF THE MAQUOKETA RIVER BED, ABUTTING ON LOT 10 OF LOGAN'S FIRST SUBDIVISION EXCEPT PARCEL X OF THE NORTH HALF (N1/2) OF SECTION TWENTY THREE (23), TOWNSHIP EIGHTY-EIGHT NORTH (T88N), RANGE FIVE WEST (R5W) OF THE FIFTH PRINCIPAL MERIDIAN, DELAWARE COUNTY, IOWA AS RECORDED IN THE OFFICE OF THE DELAWARE COUNTY RECORDER BOOK 2007, PAGE 3322

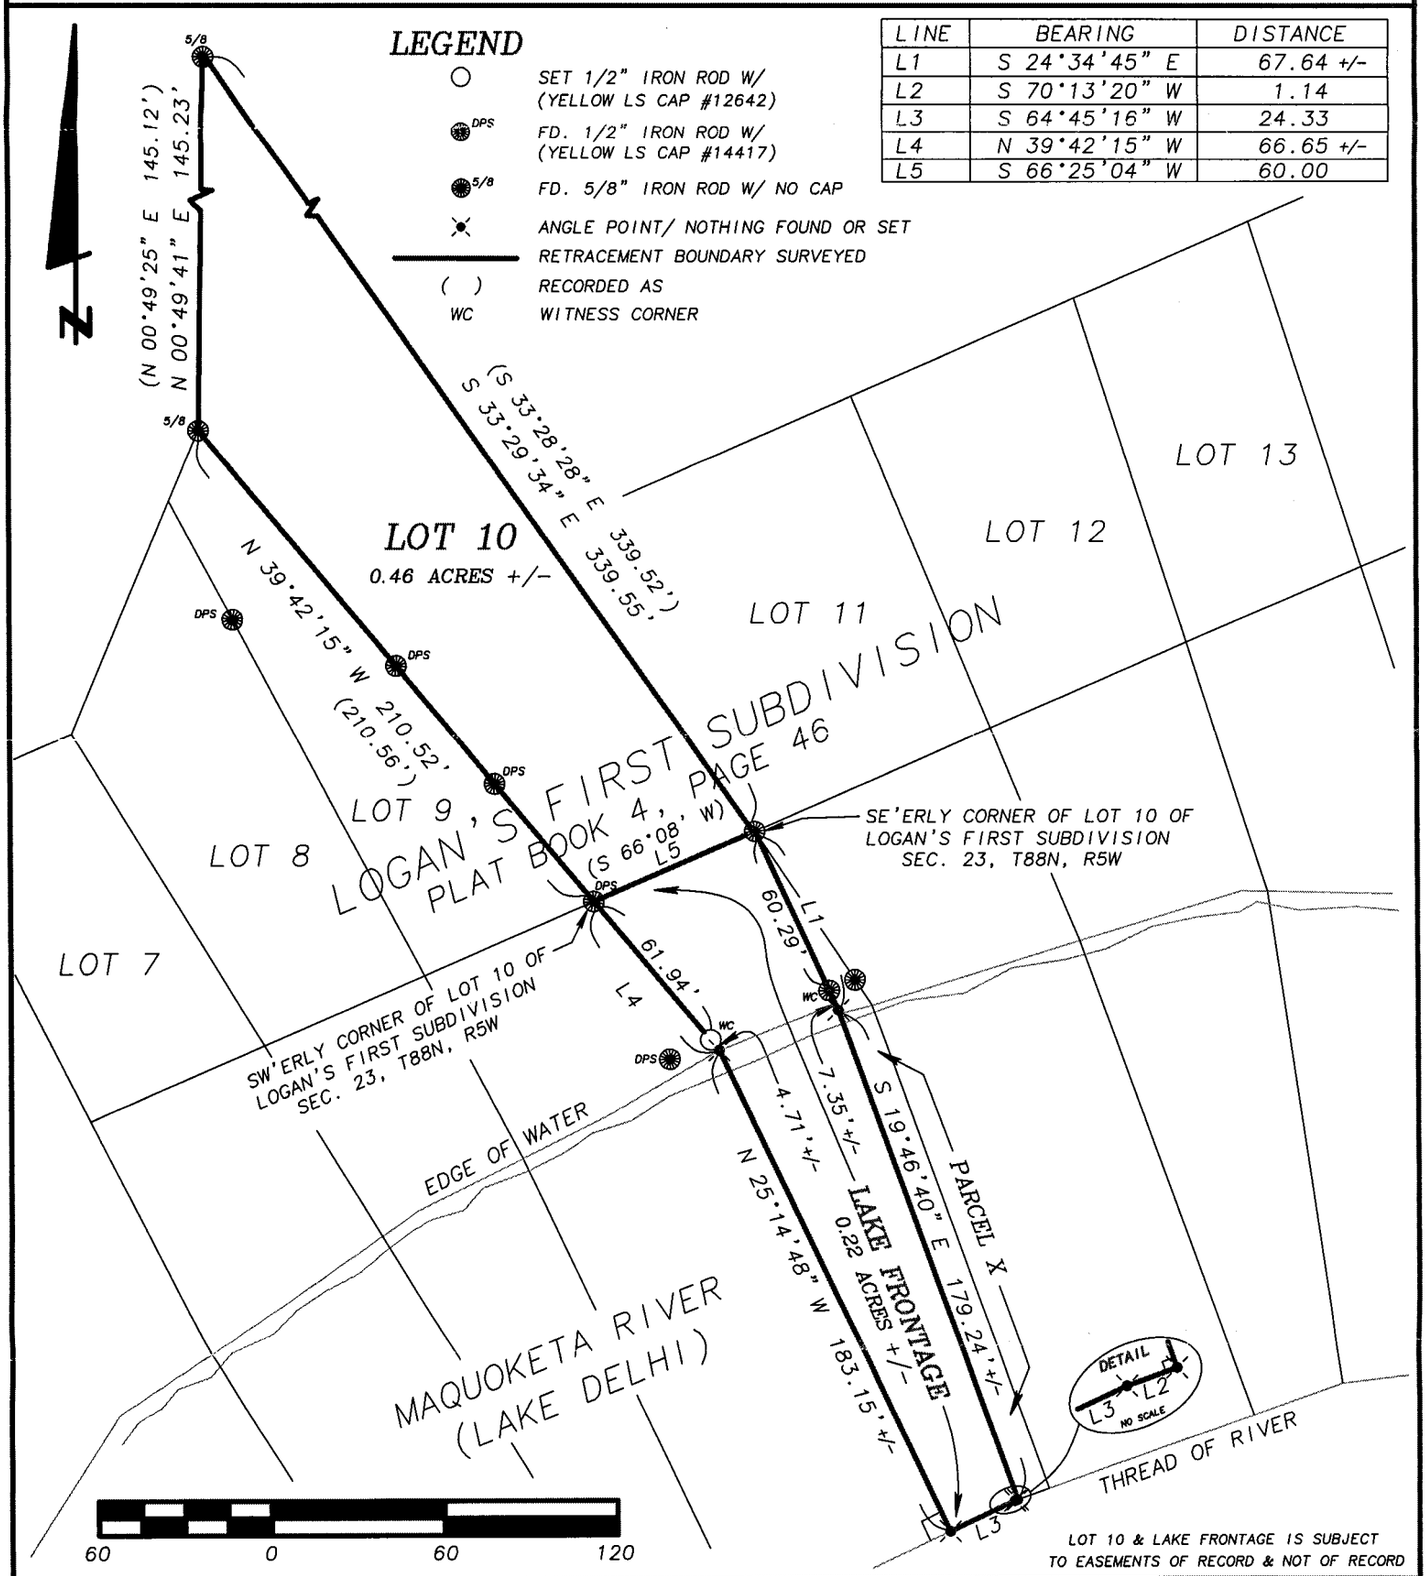

LOT 10 & LAKE FRONTAGE IS SUBJECT TO EASEMENTS OF RECORD & NOT OF RECORD

LICENSED LAND SURVEYOR
WILLIAM H. BURGER
12642
IOWA

NO. OF SHEETS COVERED BY THIS SEAL 1

DATE OF SURVEY: 7/13/2007 | SHEET 1 OF 1

PROPRIETORS: CONRAD & NAOMI DUNN | SCALE: 1" = 60'

I HEREBY CERTIFY THAT THIS LANDSURVEYING DOCUMENT WAS PREPARED AND RELATED SURVEY WORK WAS PREFORMED BY ME OR UNDER MY DIRECT PERSONAL SUPERVISION AND THAT I AM A DULY LICENSED LAND SURVEYOR UNDER THE LAWS OF THE STATE OF IOWA. MY LICENSE RENEWAL DATE IS DECEMBER 31, 2008

William H. Burger 10/11/07

WILLIAM M. BURGER #12642 DATE

Wm. Burger
LandSurveyor
510 3rd Street West Court
Worthington, Iowa 52078

BOOK 2007 PAGE 3334