FILED
OCT 12 2007
CLAUDIA J. CAHALAN
DELAWARE COUNTY ASSESSOR

FILED
OCT 12 2007
CARLA K. BECKER
DELAWARE COUNTY AUDITOR


Book 2007 Page 3335
Document 2007 3335 Type 06 002 Pages 1
Date 10/12/2007 Time 9:59:57AM
Rec Amt $7.00

DEBORAH L PEYTON, RECORDER/REGISTRAR
DELAWARE COUNTY IOWA

PREPARED BY: RANDALL L. RATTENBORG; 105 W. MAIN ST., MANCHESTER, IA 52057 563-927-2434

PLAT OF SURVEY

LOT 15 OF TURTLE CREEK HEIGHTS ADDITION; VIEW EASEMENT ON LOT 15 OF TURTLE CREEK HEIGHTS ADDITION AND VIEW EASEMENT ON LOT 14 OF TURTLE CREEK HEIGHTS ADDITION AND ADJACENT LAKE FRONTAGE
SECTION 25, T88N, R5W OF THE FIFTH P.M., DELAWARE COUNTY, IOWA

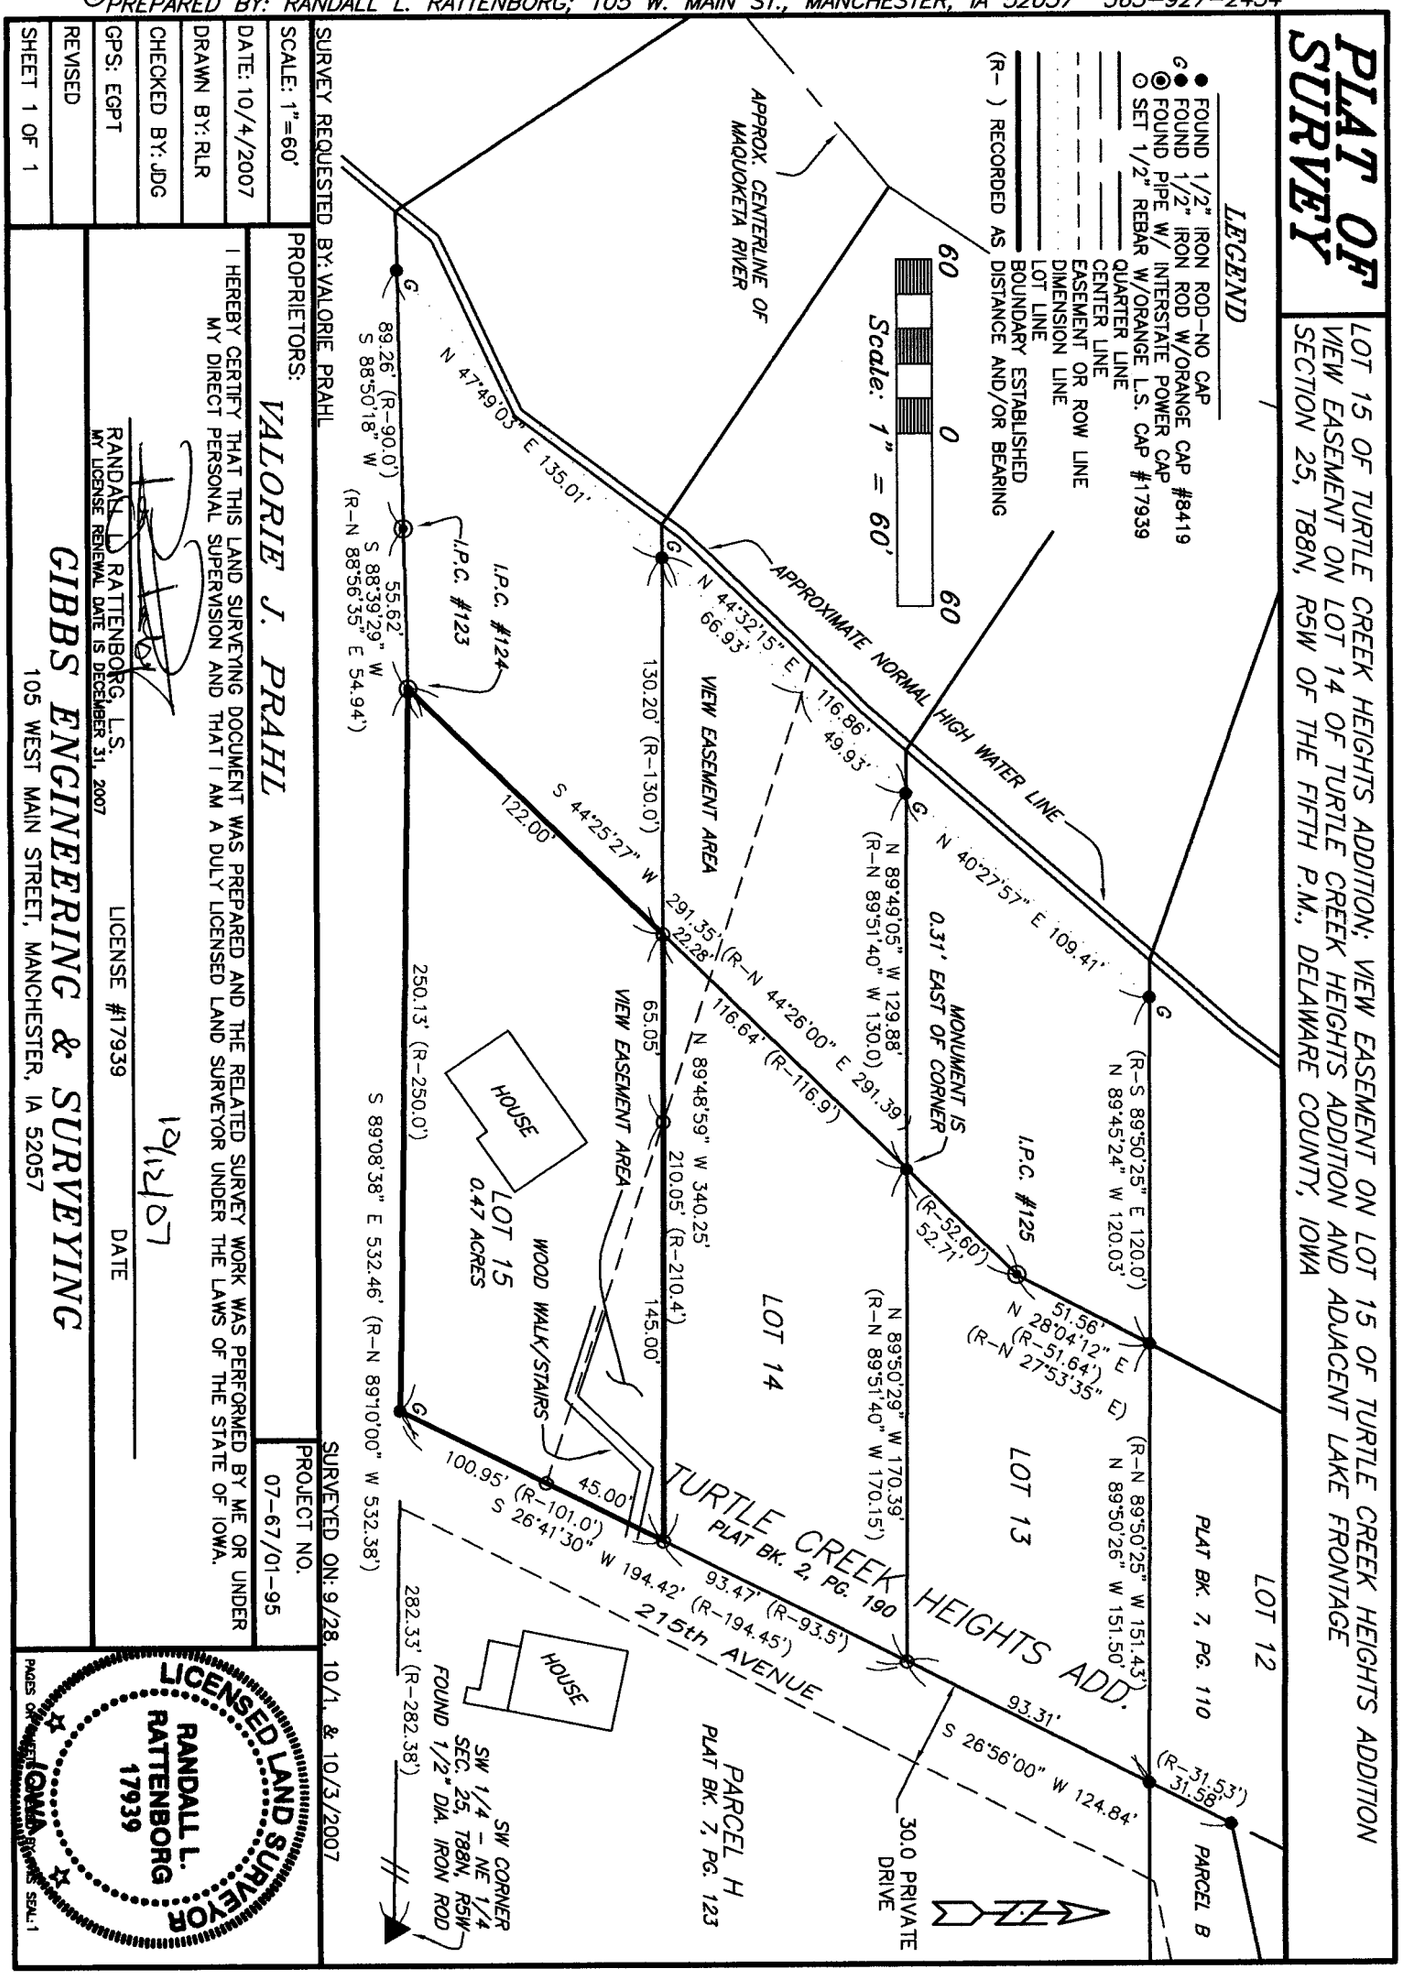

SURVEY REQUESTED BY: VALORIE PRAHL

PROPRIETORS:

VALORIE J. PRAHL

I HEREBY CERTIFY THAT THIS LAND SURVEYING DOCUMENT WAS PREPARED AND THE RELATED SURVEY WORK WAS PERFORMED BY ME OR UNDER MY DIRECT PERSONAL SUPERVISION AND THAT I AM A DULY LICENSED LAND SURVEYOR UNDER THE LAWS OF THE STATE OF IOWA.

RANDALL L. RATTENBORG, L.S.
MY LICENSE RENEWAL DATE IS DECEMBER 31, 2007

LICENSE #17939

12/12/07
DATE

GIBBS ENGINEERING & SURVEYING
105 WEST MAIN STREET, MANCHESTER, IA 52057

LICENSED LAND SURVEYOR
RANDALL L. RATTENBORG
17939
IOWA

PROJECT NO.
07-67/01-95

SURVEYED ON: 9/28, 10/1, & 10/3/2007

SCALE: 1"=60'	
DATE: 10/4/2007	
DRAWN BY: RLR	
CHECKED BY: JDG	
GPS: EGPT	
REVISED	
SHEET 1 OF 1	

PAGES OR SHEETS COVERED BY THIS SEAL: 1

BOOK 2007 PAGE 3335