FILED

DEC 03 2007

CARLA K. BECKER
DELAWARE COUNTY AUDITOR

FILED

DEC 03 2007

CLAUDIA J. CAHALAN
DELAWARE COUNTY ASSESSOR

Book 2007 Page 3860

Document 2007 3860 Type 06 002 Pages 1
Date 12/03/2007 Time 10:16:19AM
Rec Amt $7.00

DEBORAH L PEYTON, RECORDER/REGISTRAR
DELAWARE COUNTY IOWA


GNV.

Prepared by: SCHNEIDER Land Surveying and Planning, Inc. P.O.Box 128 Farley, Iowa 52046 Ph#563-744-3631

PLAT OF SURVEY (RETRACEMENT)

LOT 12 OF LOGAN'S FIRST SUBDIVISION AND THE ADJACENT LAKE FRONTAGE IN SECTION 23, T88N, R5W OF THE 5th P.M., DELAWARE COUNTY, IOWA

LEGAL DESCRIPTION:
Lot 12 of Logan's First Subdivision of part of the North Half of Section 23, Township 88 North, Range 5 West of the 5th P.M., Delaware County, Iowa and the lake frontage running to the middle of the Maquoketa River bed with respect to said premises.

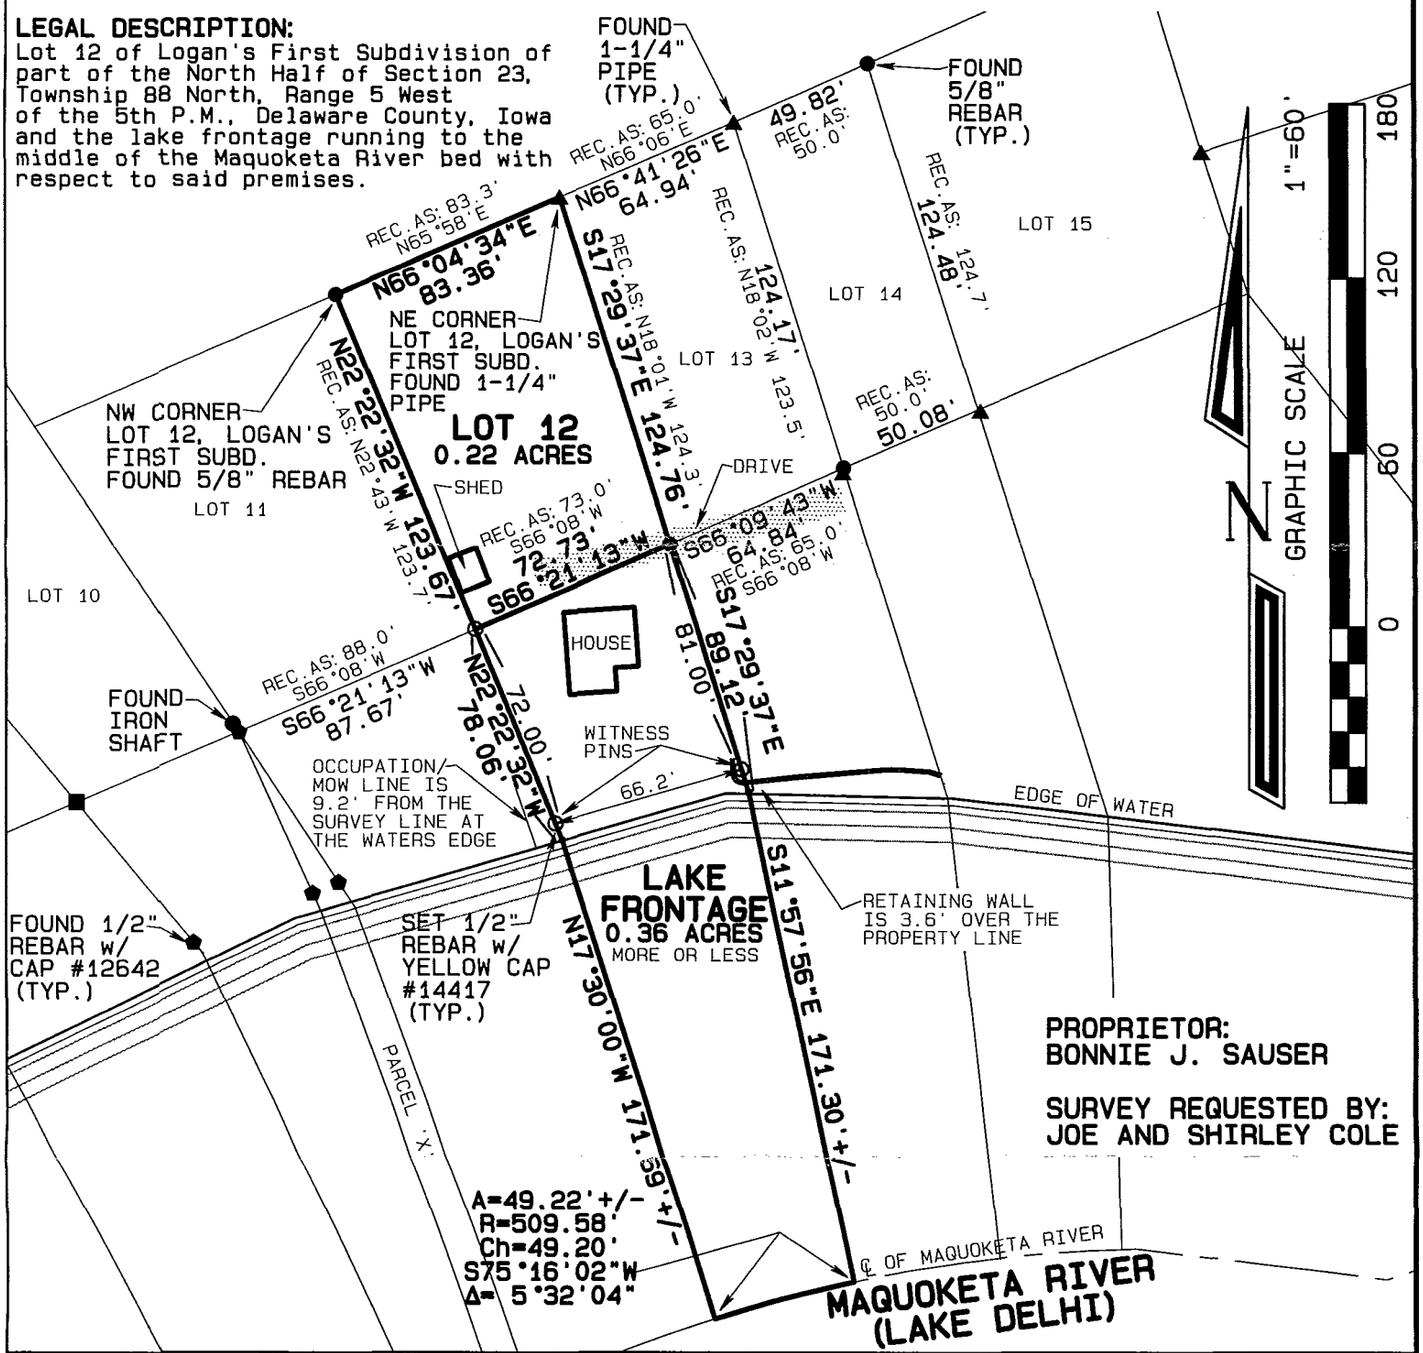

PROPRIETOR:
BONNIE J. SAUSER

SURVEY REQUESTED BY:
JOE AND SHIRLEY COLE

LICENSED LAND SURVEYOR
DAVID P. SCHNEIDER #14417
IOWA

I hereby certify that this land surveying document was prepared and the related survey work was performed by me or under my direct personal supervision and that I am a duly licensed Land Surveyor under the laws of the State of Iowa.

David P. Schneider P.L.S. #14417 Date: 11/29/2007
My license renewal date is December 31, 2007.

Pages or sheets covered by this seal: THIS SHEET ONLY

SCHNEIDER
Land Surveying
&
Planning, Inc.
P.O. Box 128
Farley, Iowa 52046
Ph# 563-744-3631
Fax 563-744-3629

Project: 1146a
Date: 11/5/2007
Sheet: 1 of 1

BOOK 2007 PAGE 3860