FILED
DEC 21 2007
CLAUDIA J. CAHALAN
DELAWARE COUNTY ASSESSOR

FILED
DEC 21 2007
CARLA K. BECKER
DELAWARE COUNTY AUDITOR

Book 2007 Page 4076

Document 2007 4076 Type 06 002 Pages 2
Date 12/21/2007 Time 3:19:00PM
Rec Amt $12.00


DEBORAH L PEYTON, RECORDER/REGISTRAR
DELAWARE COUNTY IOWA

MOHN SURVEYING, INC. • ROGER R. MOHN • 1890 GREAT RIVER ROAD • LANSING, IOWA 52151 • 563-538-4067

PLAT OF SURVEY

of

PARCEL 'A' IN THE SOUTHWEST QUARTER (SW1/4) OF SECTION 34, TOWNSHIP 87 NORTH, RANGE 5 WEST OF THE FIFTH PRINCIPAL MERIDIAN, DELAWARE COUNTY, IOWA.

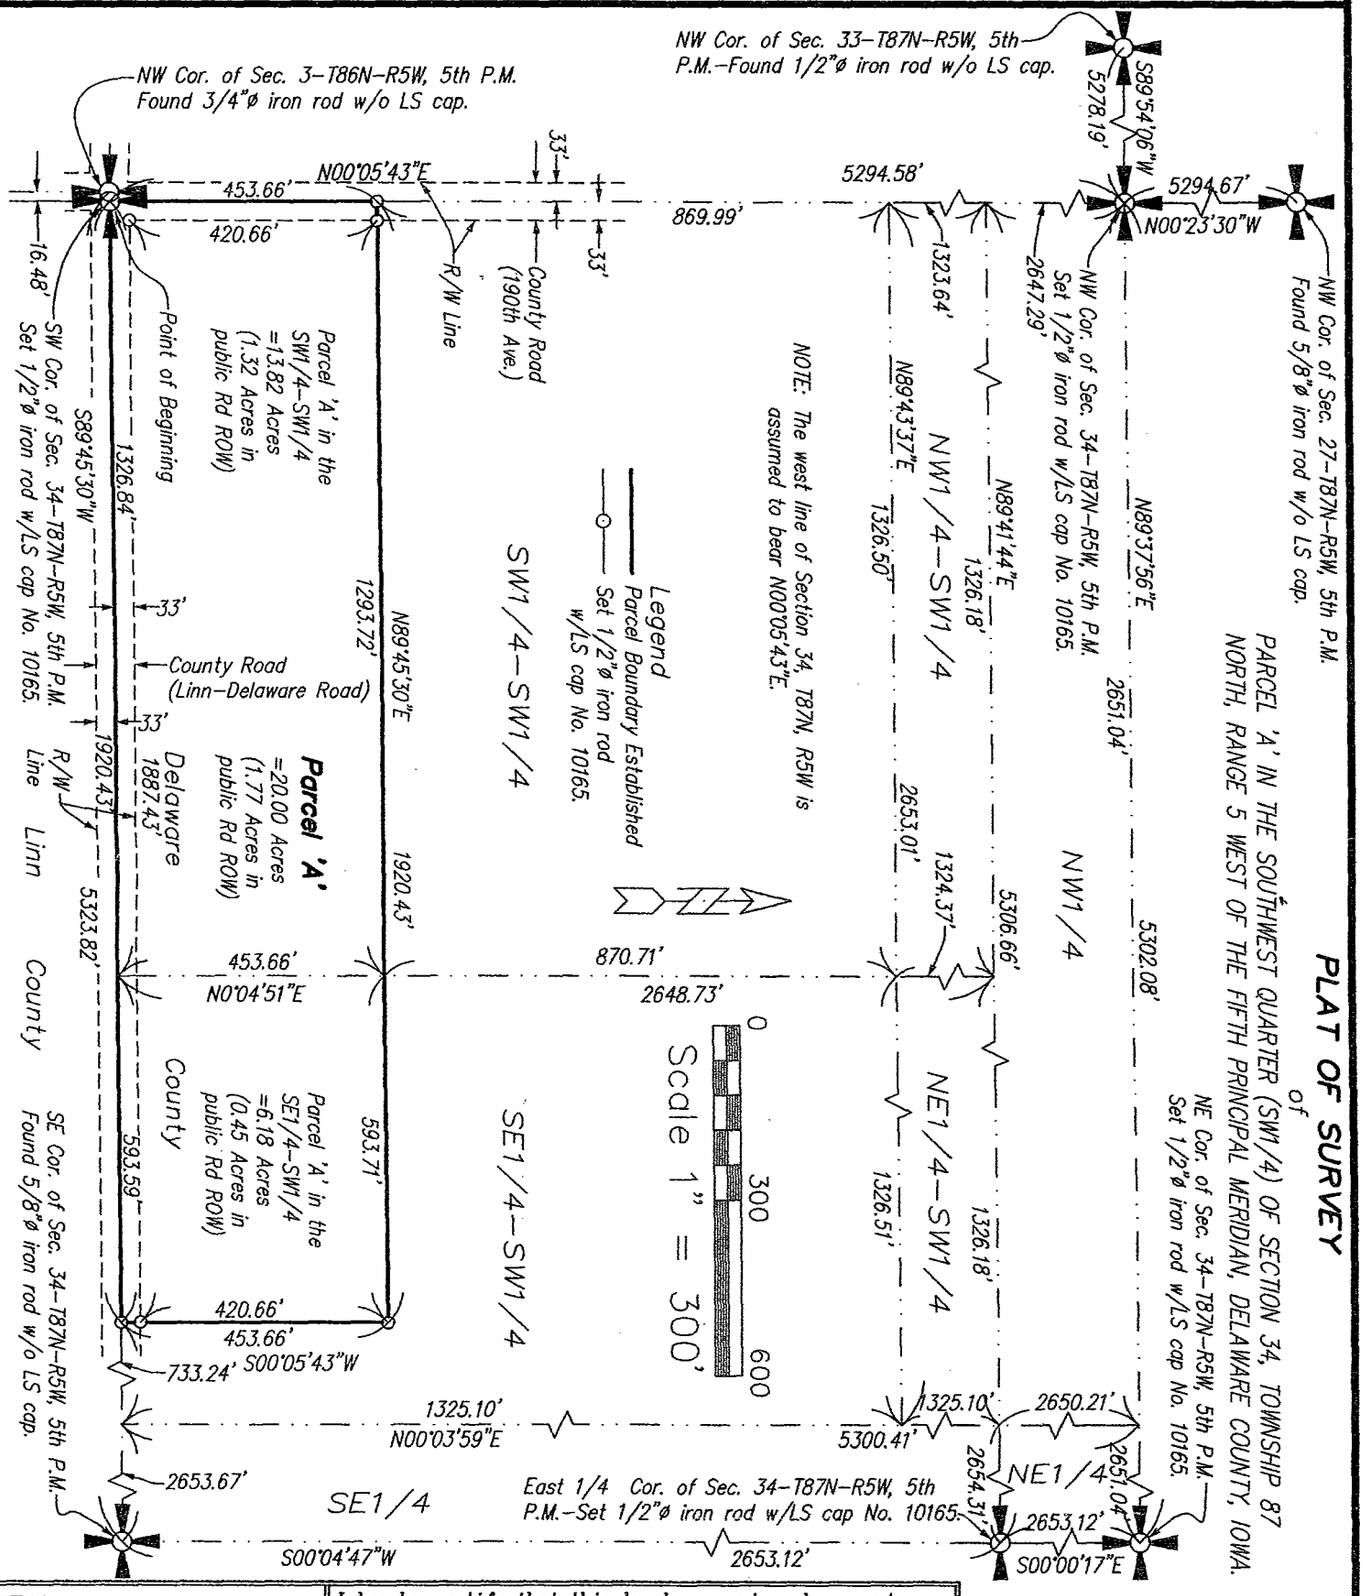

SEAL

LICENSED LAND SURVEYOR
Roger R. Mohn
10165
IOWA

I hereby certify that this land surveying document was prepared and the related survey work was performed by me or under my direct personal supervision and that I am a duly licensed Land Surveyor under the laws of the State of Iowa.

Roger R. Mohn December 5, 2007

Roger R. Mohn Date

License Number 10165

My license renewal date is December 31, 2008

Pages or sheets covered by this seal: Sheet 1 of 2 through 2 of 2.

Proprietor(s):
Albert J. & Betty Zumbach
Survey requested by:
Aaron Zumbach
Sheet No. 1 of 2
Surveyed: Nov.-Dec., 2007 (236, 105)
December 05, 2007 Drawn By: ARL
Y:\Drawings\Surveys\2007\Delaware\AZumbach\Zumbach1.dwg

PLAT OF SURVEY OF:

Parcel 'A' being part of the Southwest Quarter of the Southwest Quarter (SW1/4-SW1/4) and part of the Southeast Quarter of the Southwest Quarter (SE1/4-SW1/4) of Section Thirty-four (34), Township Eighty-seven (87) North, Range Five (5) West of the Fifth Principal Meridian, Delaware County, Iowa, containing 20.00 acres, more or less, and more particularly described by metes and bounds as follows:

Commencing at the Southwest Corner of Section 34, Township 87 North, Range 5 West of the 5th P.M. which is the Point of Beginning; thence N 00°-05'-43" E, 453.66 feet along the west line of said Section 34; thence N 89°-45'-30" E, 1920.43 feet; thence S 00°-05'-43" W, 453.66 feet; thence S 89°-45'-30" W, 1920.43 feet along the south line of said Section 34 to the Point of Beginning. Said described parcel contains 20.00 acres, more or less. The west line of Section 34, T87N, R5W is assumed to bear N 00-05'-43" E.