FILED FILED

JAN -10 2008 JAN 10 2008

CLAUDIA J. CAHALAN CARLA K. BECKER
DELAWARE COUNTY ASSESSOR DELAWARE COUNTY AUDITOR

Book 2008 Page 100

Document 2008 100 Type 06 002 Pages 1
Date 1/10/2008 Time 3:50:57PM
Rec Amt $7.00

DEBORAH L PEYTON, RECORDER/REGISTRAR
DELAWARE COUNTY IOWA


PREPARED BY BILL BURGER OF WM. BURGER LANDSURVEYORS 510 3RD STREET WEST COURT, WORTHINGTON, IOWA 52078 (563) 855 2028

RETRACEMENT SURVEY LOT 82 OF CAMP-O-DELHI AS SHOWN ON THE ORIGINAL PLAT THEREOF, ALL IN SECTION TWENTY-FOUR (24), TOWNSHIP EIGHTY-EIGHT NORTH (T88N), RANGE FIVE WEST (R5W) OF THE FIFTH PRINCIPAL MERIDIAN, DELAWARE COUNTY, IOWA

LEGEND

- ○ SET 1/2" IRON ROD W/YELLOW CAP #12642
- ◉ FOUND EXISTING MONUMENT
- PARCEL BOUNDARY SURVEYED
- GWW FD. 1/2" IRON ROD W/ YELLOW CAP #10316
- R FD. IRON ROD W/ NO CAP
- ( ) RECORDED AS

20 0 20 40

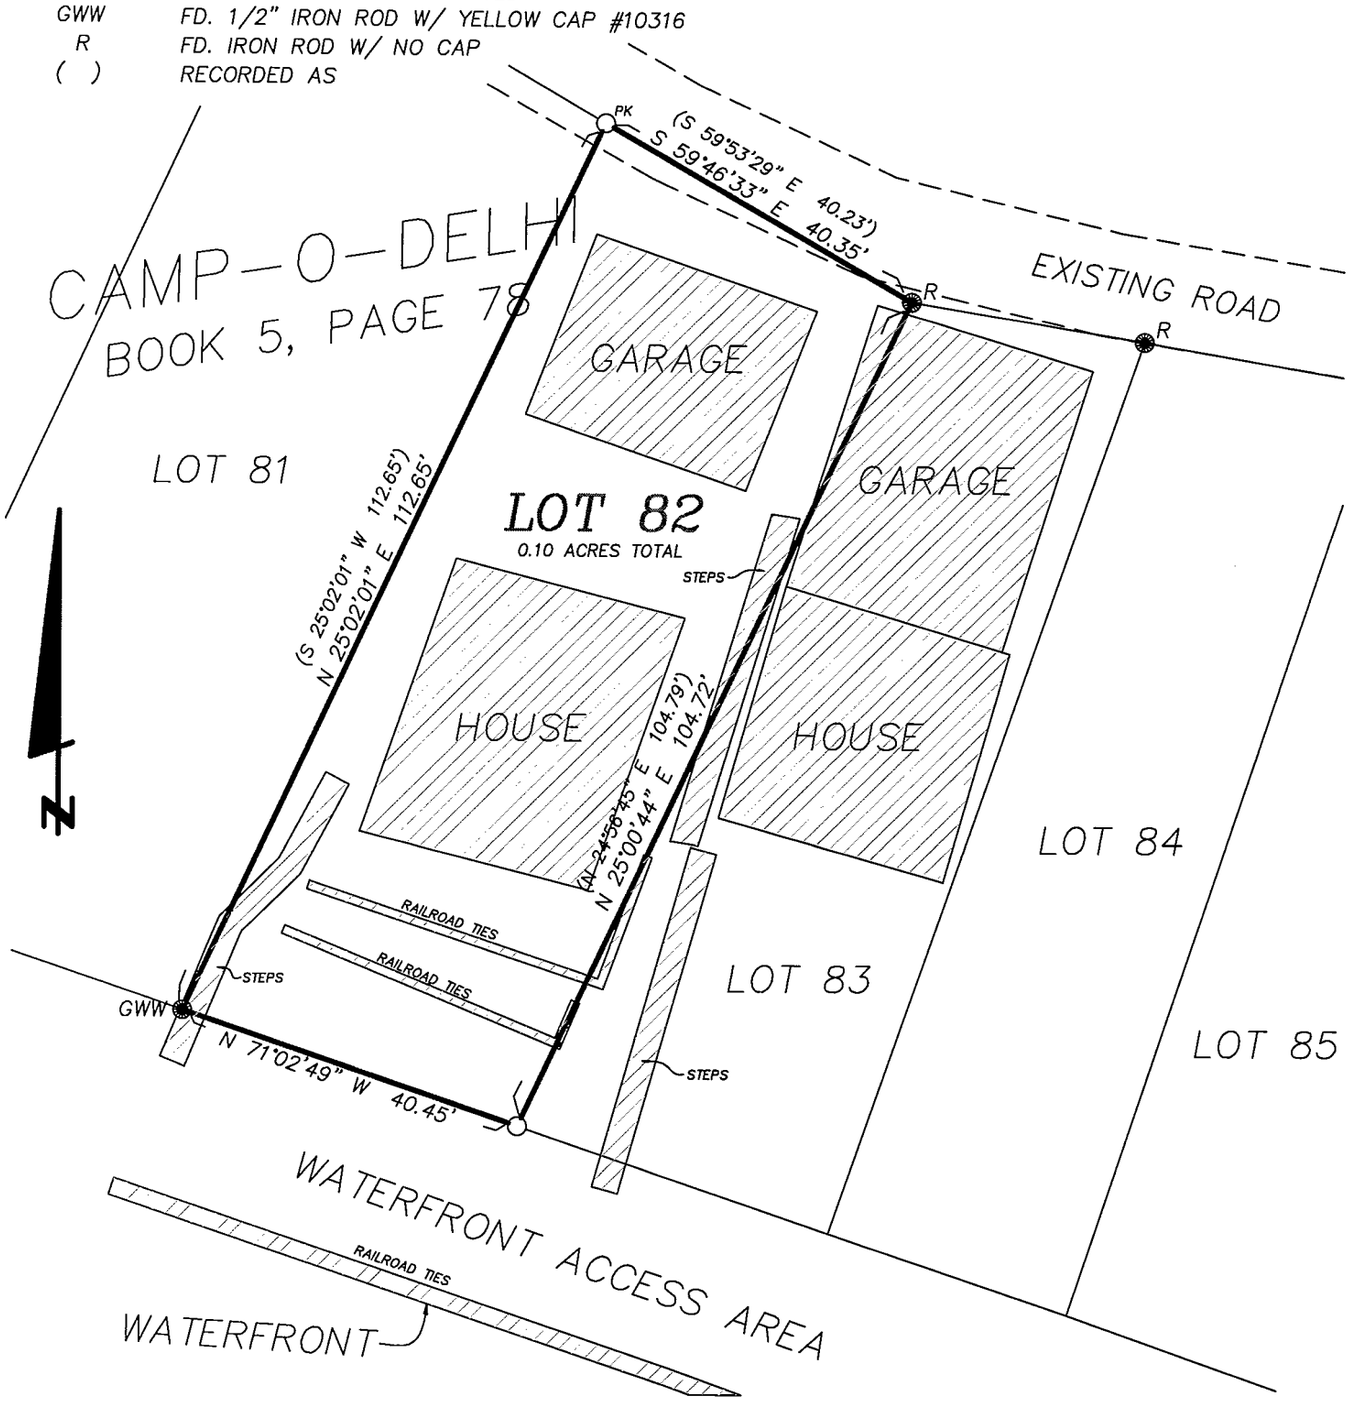

SCALE: 1" = 20'

DATE OF SURVEY: 10/6/04 & 10/14/04

SHEET 1 OF 1

PROPRIETORS: ROBERT HITTENMILLER

LICENSED LAND SURVEYOR
WILLIAM H. BURGER
12642
IOWA

I HEREBY CERTIFY THAT THIS LANDSURVEYING DOCUMENT WAS PREPARED AND RELATED SURVEY WORK WAS PREFORMED BY ME OR UNDER MY DIRECT PERSONAL SUPERVISION AND THAT I AM A DULY LICENSED LAND SURVEYOR UNDER THE LAWS OF THE STATE OF IOWA. MY LICENSE RENEWAL DATE IS DECEMBER 31, 2008

William H. Burger 1/10/08

WILLIAM H. BURGER #12642 DATE

Wm. Burger LandSurveyor

510 3rd Street West Court
Worthington, Iowa 52078

BOOK 2008 PAGE 100