FILED

JAN 10 2008

CLAUDIA J. CAHALAN
DELAWARE COUNTY ASSESSOR

FILED

JAN 10 2008

CARLA K. BECKER
DELAWARE COUNTY AUDITOR

Book 2008 Page 101

Document 2008 101 Type 06 002 Pages 1
Date 1/10/2008 Time 3:51:08PM
Rec Amt $7.00


DEBORAH L PEYTON, RECORDER/REGISTRAR
DELAWARE COUNTY IOWA

PREPARED BY BILL BURGER OF WM. BURGER LANDSURVEYORS 510 3RD STREET WEST COURT, WORTHINGTON, IOWA 52078 (563) 855 2028

RETRACEMENT SURVEY THE EASTERLY LINE OF LOT 82 OF CAMP-O-DELHI AS SHOWN ON THE ORIGINAL PLAT THEREOF, ALL IN SECTION TWENTY-FOUR (24), TOWNSHIP EIGHTY-EIGHT NORTH (T88N), RANGE FIVE WEST (R5W) OF THE FIFTH PRINCIPAL MERIDIAN, DELAWARE COUNTY, IOWA

LEGEND

○	SET 1/2" IRON ROD W/YELLOW CAP #12642
(PK)	SET PK NAIL W/ WASHER CAP #12642
●	FOUND EXISTING MONUMENT
———	PARCEL BOUNDARY SURVEYED
GWW	FD. 1/2" IRON ROD W/ YELLOW CAP #10316
R	FD. IRON ROD W/ NO CAP
PK	FD. PK NAIL W/ WASHER
( )	RECORDED AS

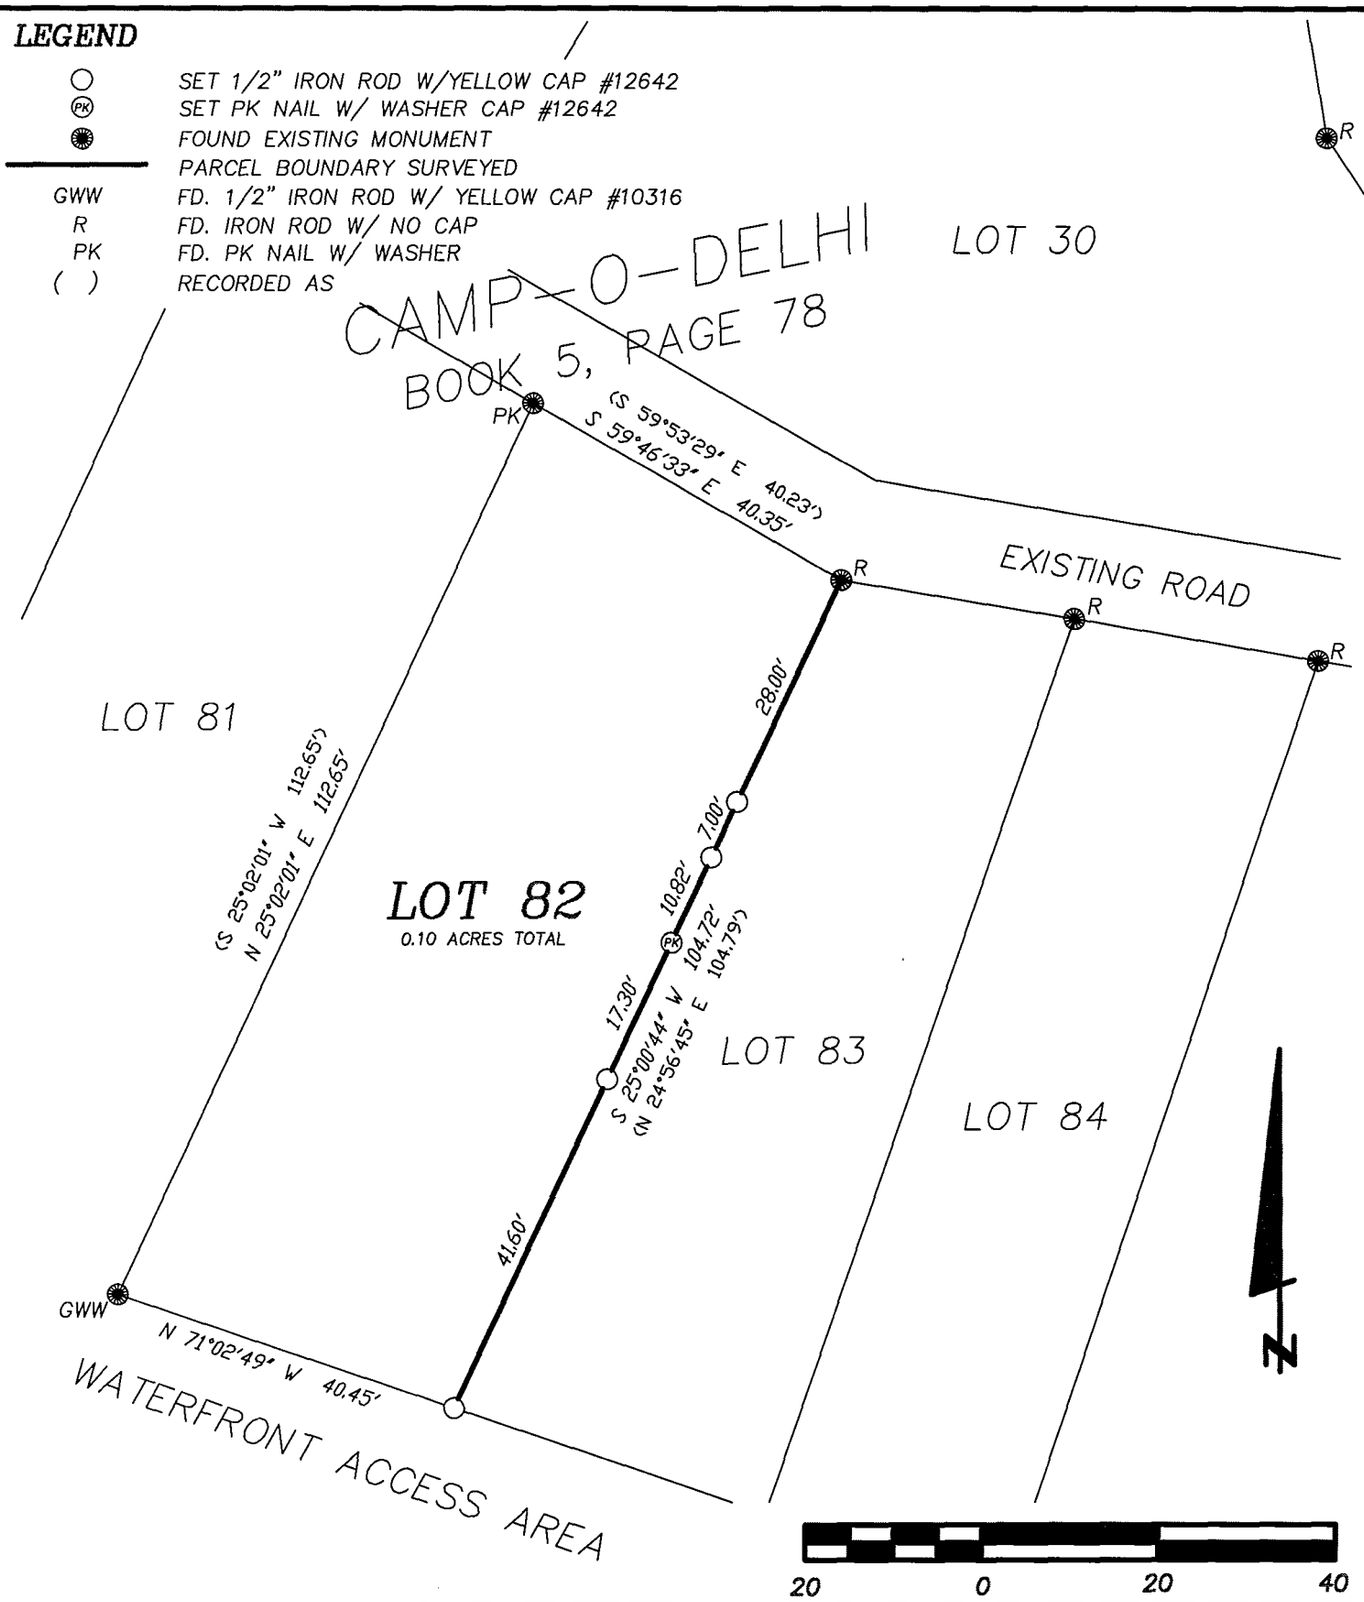

SCALE: 1" = 20' | DATE OF SURVEY: 1/9/08 | SHEET 1 OF 1

PROPRIETORS: ROBERT HITTENMILLER

LICENSED LAND SURVEYOR
WILLIAM H. BURGER
#12642
IOWA

I HEREBY CERTIFY THAT THIS LANDSURVEYING DOCUMENT WAS PREPARED AND RELATED SURVEY WORK WAS PREFORMED BY ME OR UNDER MY DIRECT PERSONAL SUPERVISION AND THAT I AM A DULY LICENSED LAND SURVEYOR UNDER THE LAWS OF THE STATE OF IOWA.
MY LICENSE RENEWAL DATE IS DECEMBER 31, 2008

William H. Burger 1/10/08
WILLIAM H. BURGER #12642 DATE

Wm. Burger
LandSurveyor
510 3rd Street West Court
Worthington, Iowa 52078

BOOK 2008 PAGE 101