FILED

JAN 10 2008

CLAUDIA J. CAHALAN
DELAWARE COUNTY ASSESSOR

FILED

JAN 10 2008

CARLA K. BECKER
DELAWARE COUNTY AUDITOR

Book 2008 Page 93


Document 2008 93 Type 06 002 Pages 1
Date 1/10/2008 Time 2:41:56PM
Rec Amt $7.00

DEBORAH L PEYTON, RECORDER/REGISTRAR
DELAWARE COUNTY IOWA

Prepared by: SCHNEIDER Land Surveying and Planning, Inc. P.O.Box 128 Farley, Iowa 52046 Ph#563-744-3631

PLAT OF SURVEY

PARCEL 'H' IN THE NORTHEAST QUARTER OF THE SOUTHEAST QUARTER, SECTION 1, T89N, R6W OF THE 5th P.M., DELAWARE COUNTY, IOWA.

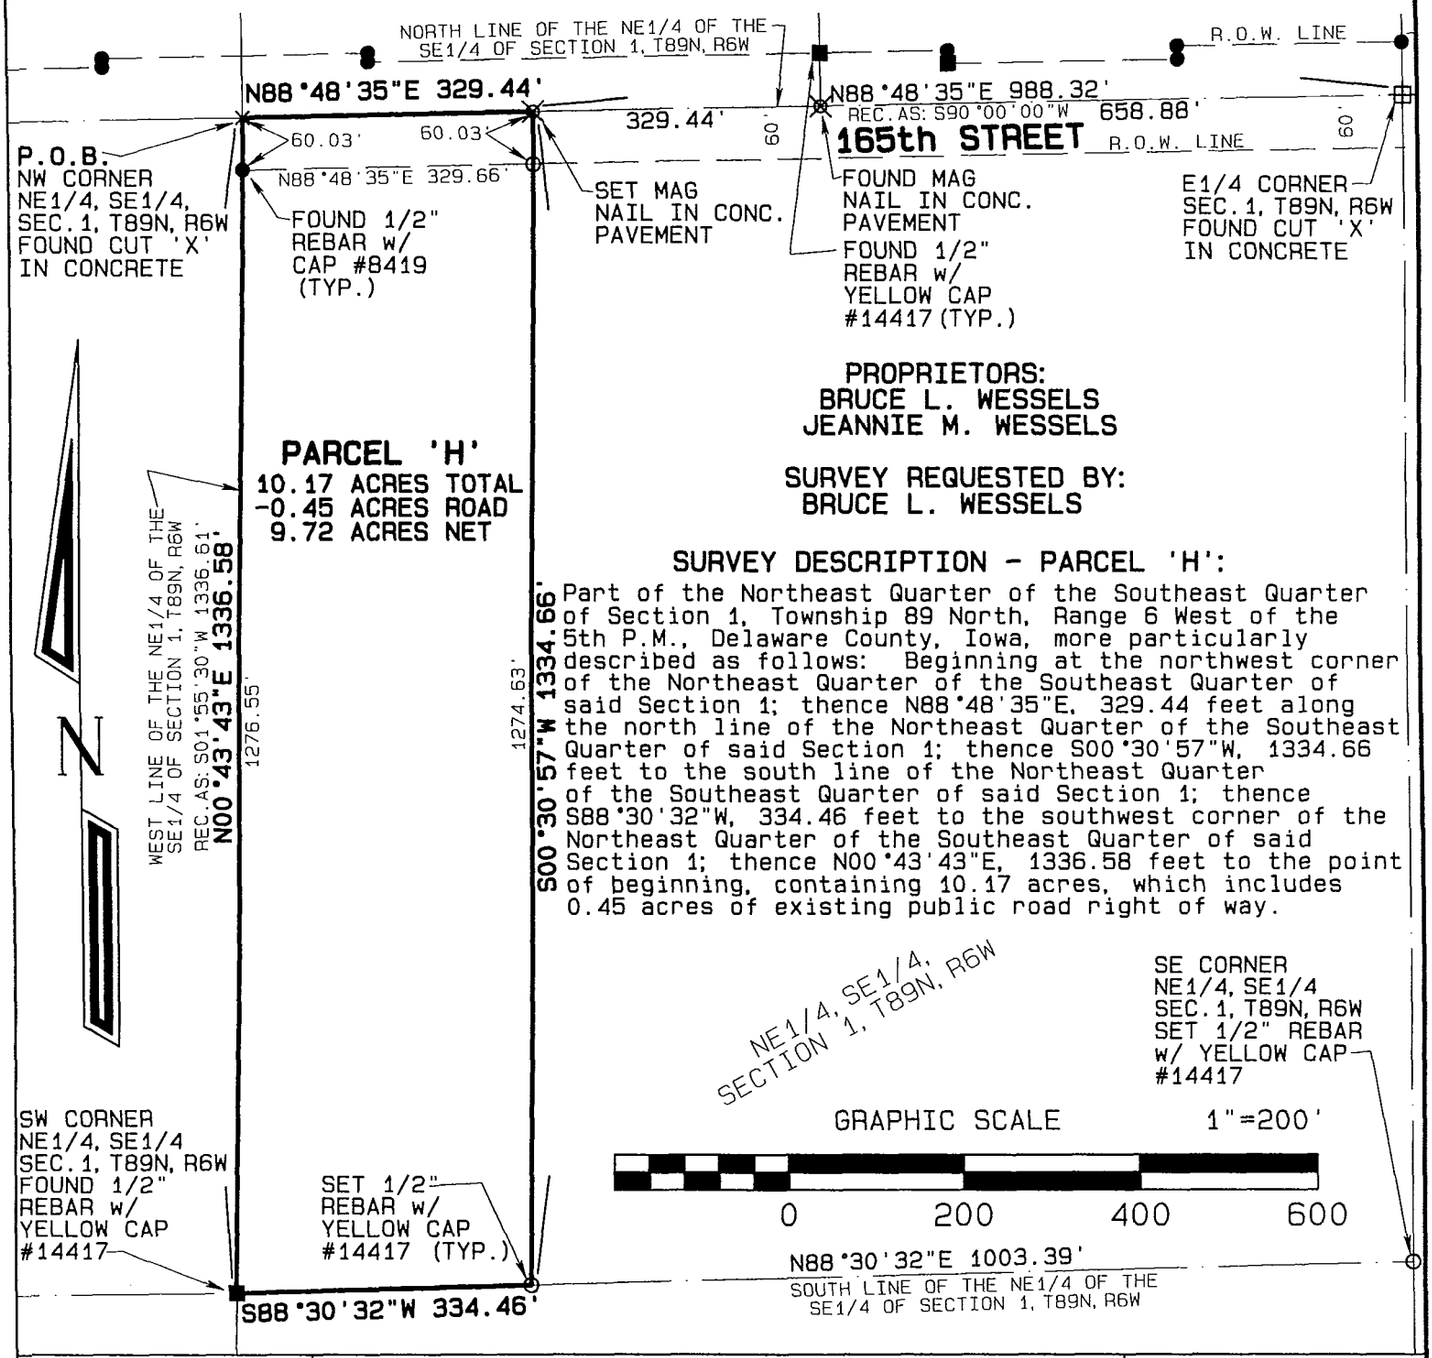

PROPRIETORS:
BRUCE L. WESSELS
JEANNIE M. WESSELS

SURVEY REQUESTED BY:
BRUCE L. WESSELS

SURVEY DESCRIPTION - PARCEL 'H':

Part of the Northeast Quarter of the Southeast Quarter of Section 1, Township 89 North, Range 6 West of the 5th P.M., Delaware County, Iowa, more particularly described as follows: Beginning at the northwest corner of the Northeast Quarter of the Southeast Quarter of said Section 1; thence N88°48'35"E, 329.44 feet along the north line of the Northeast Quarter of the Southeast Quarter of said Section 1; thence S00°30'57"W, 1334.66 feet to the south line of the Northeast Quarter of the Southeast Quarter of said Section 1; thence S88°30'32"W, 334.46 feet to the southwest corner of the Northeast Quarter of the Southeast Quarter of said Section 1; thence N00°43'43"E, 1336.58 feet to the point of beginning, containing 10.17 acres, which includes 0.45 acres of existing public road right of way.

LICENSED LAND SURVEYOR
DAVID P. SCHNEIDER #14417
IOWA

I hereby certify that this land surveying document was prepared and the related survey work was performed by me or under my direct personal supervision and that I am a duly licensed Land Surveyor under the laws of the State of Iowa.

David P. Schneider P.L.S. #14417 Date: 1/7/2008

My license renewal date is December 31, 2009.

Pages or sheets covered by this seal: THIS SHEET ONLY

SCHNEIDER
Land Surveying
&
Planning, Inc.
P.O. Box 128
Farley, Iowa 52046
Ph# 563-744-3631
Fax 563-744-3629

Project: 1169
Date: 12/18/2007
Sheet: 1 of 1

BOOK 2008 PAGE 93