FILED
JAN 17 2008
CARLA K. BECKER
DELAWARE COUNTY AUDITOR

FILED
JAN 17 2008
CLAUDIA J. CAHALAN
DELAWARE COUNTY ASSESSOR

Book 2008 Page 180

Document 2008 180 Type 06 002 Pages 1
Date 1/17/2008 Time 9:41:28AM
Rec Amt $7.00

DEBORAH L PEYTON, RECORDER/REGISTRAR
DELAWARE COUNTY IOWA


PREPARED BY BILL BURGER 510 3RD STREET WEST COURT, WORTHINGTON, IOWA 52078 (563) 855 2028

RETRACEMENT SURVEY OF LOT 41 AND LOT 76 OF WILLIE'S SECOND SUBDIVISION, SECTIONS 14 AND 15, T88N, R5W OF THE FIFTH PRINCIPAL MERIDIAN, DELAWARE COUNTY, IOWA

LEGEND

- SET 1/2" IRON ROD W/ YELLOW LS CAP #12642
- FOUND EXISTING MONUMENT
- ANGLE POINT NOTHING FOUND OR SET
- RETRACEMENT BOUNDARY SURVEYED
- EDGE OF WATER
- ( ) RECORDED AS
- WHB 1/2" IRON ROD W/ YELLOW LS CAP #12642
- WC WITNESS CORNER
- MAR IRON ROD W/ YELLOW MARRED CAP

LINE	BEARING	DISTANCE
L1	N 34°42'01" E	0.95
L2	N 11°29'07" E	1.23

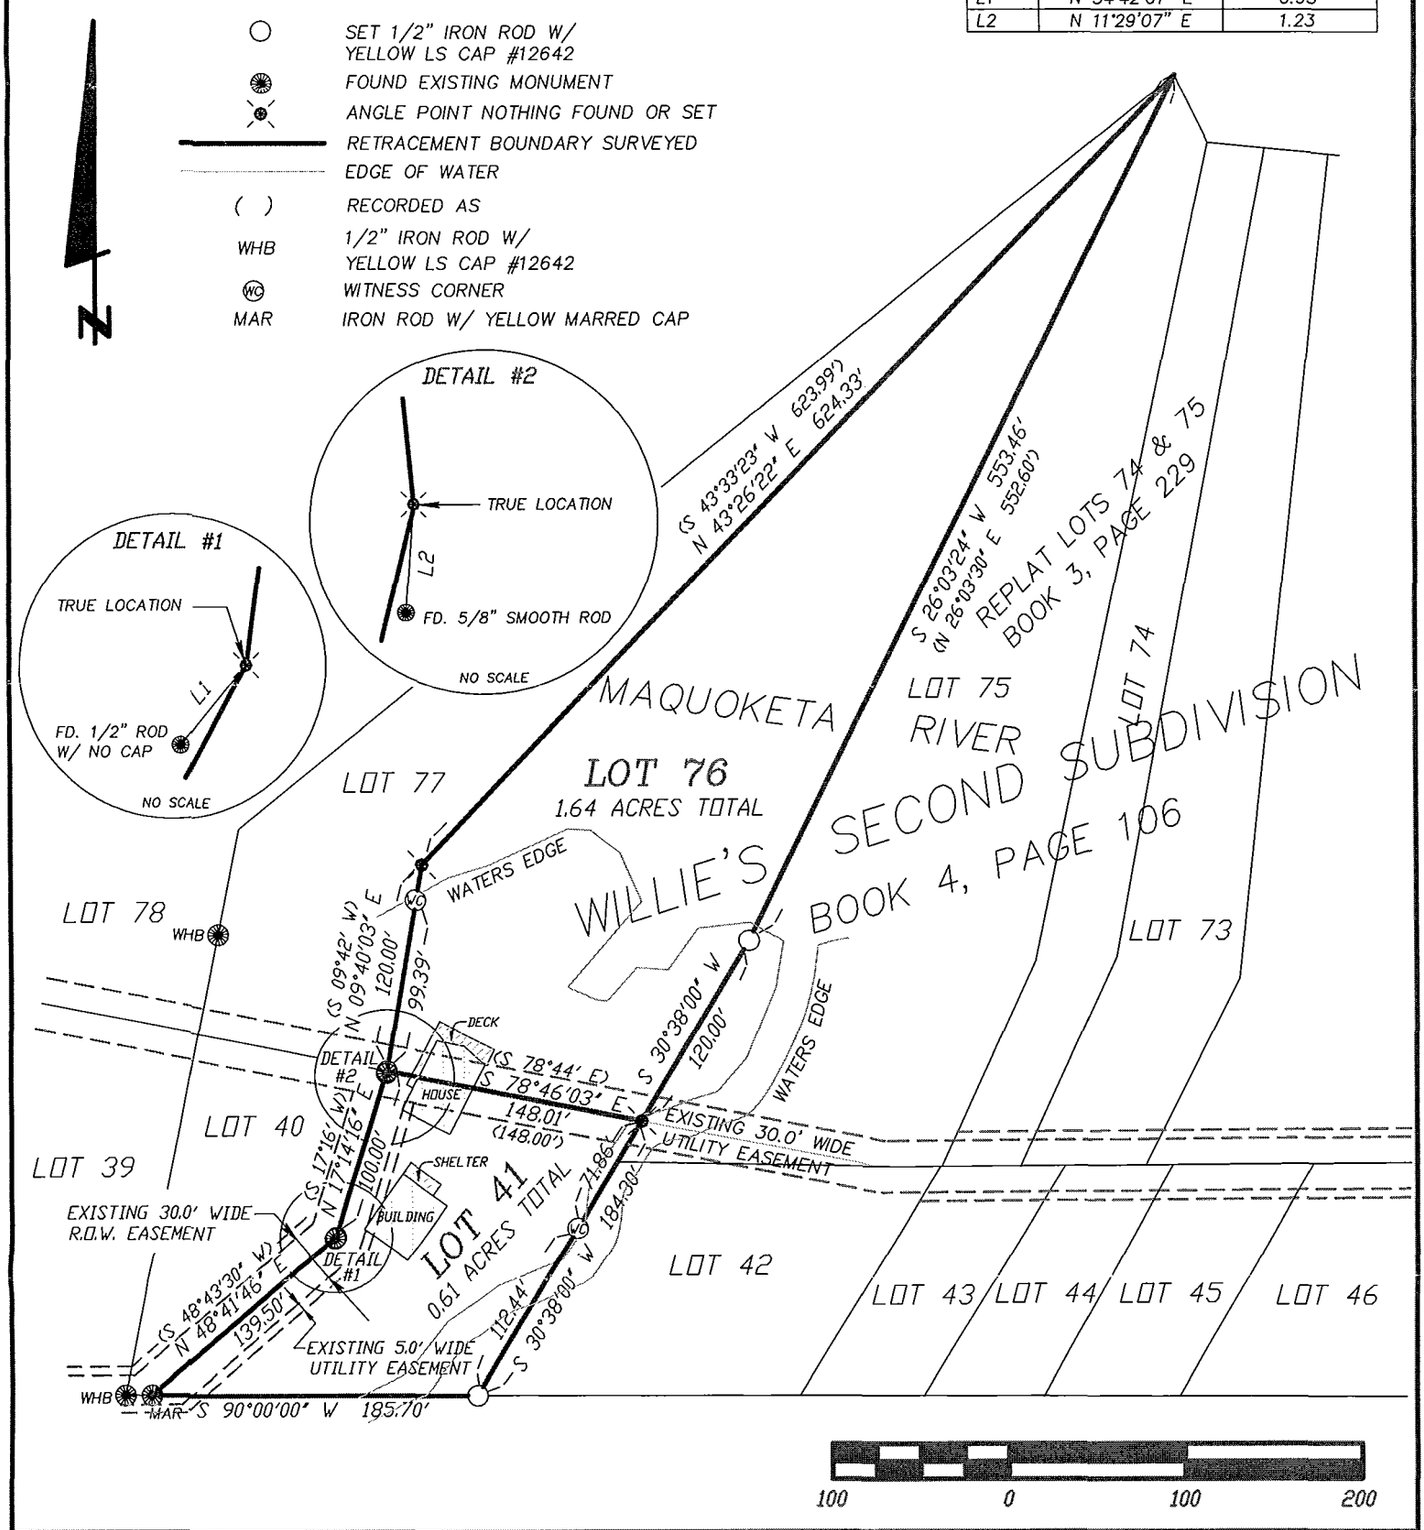

DATE OF SURVEY: 11/19/2007 | SCALE: 1" = 100' | SHEET 1 OF 1

PROPRIETORS: TIMOTHY P. & CINDY S. DOUGALL

I HEREBY CERTIFY THAT THIS LANDSURVEYING DOCUMENT WAS PREPARED AND RELATED SURVEY WORK WAS PERFORMED BY ME OR UNDER MY DIRECT PERSONAL SUPERVISION AND THAT I AM A DULY LICENSED LAND SURVEYOR UNDER THE LAWS OF THE STATE OF IOWA.
MY LICENSE RENEWAL DATE IS DECEMBER 31, 2008

LICENSED LAND SURVEYOR
WILLIAM H. BURGER
12642
IOWA

William H. Burger 1/17/08
WILLIAM H. BURGER #12642 DATE

NO. OF SHEETS COVERED BY THIS SEAL 1

Wm. Burger
LandSurveyor
510 3rd Street West Court
Worthington, Iowa 52078

BOOK 2008 PAGE 180