FILED

FEB 25 2008

K. BECKER
COUNTY AUDITOR

FILED

FEB 25 2008

CLAUDIA J. CAHALAN
DELAWARE COUNTY ASSESSOR

Book 2008 Page 487


Document 2008 487 Type 06 002 Pages 1
Date 2/25/2008 Time 8:50:52AM
Rec Amt $7.00

DEBORAH L PEYTON, RECORDER/REGISTRAR
DELAWARE COUNTY IOWA

Daniel T. Crawford P.E. & L.S.

CRAWFORD ENGINEERING & SURVEYING, INC., INDEPENDENCE, IOWA (319)334-7077

PLAT OF SURVEY of Parcel E in the Northwest ¼ of Section 31, Township 89 North, Range 6 West of the 5th Principal Meridian, Delaware County, Iowa, described as: Commencing at the North ¼ Corner of Section 31; thence N89°45'56"W, 1278.76 feet along the north line of the Northwest ¼ of Section 31 to the Point of Beginning; thence S00°14'04"W, 482.00 feet; thence N89°45'56"W, 466.00 feet; thence N00°14'04"E, 482.00 feet to the north line of the Northwest ¼ of Section 31; thence S89°45'56"E, 466.00 feet along said north line to the Point of Beginning.

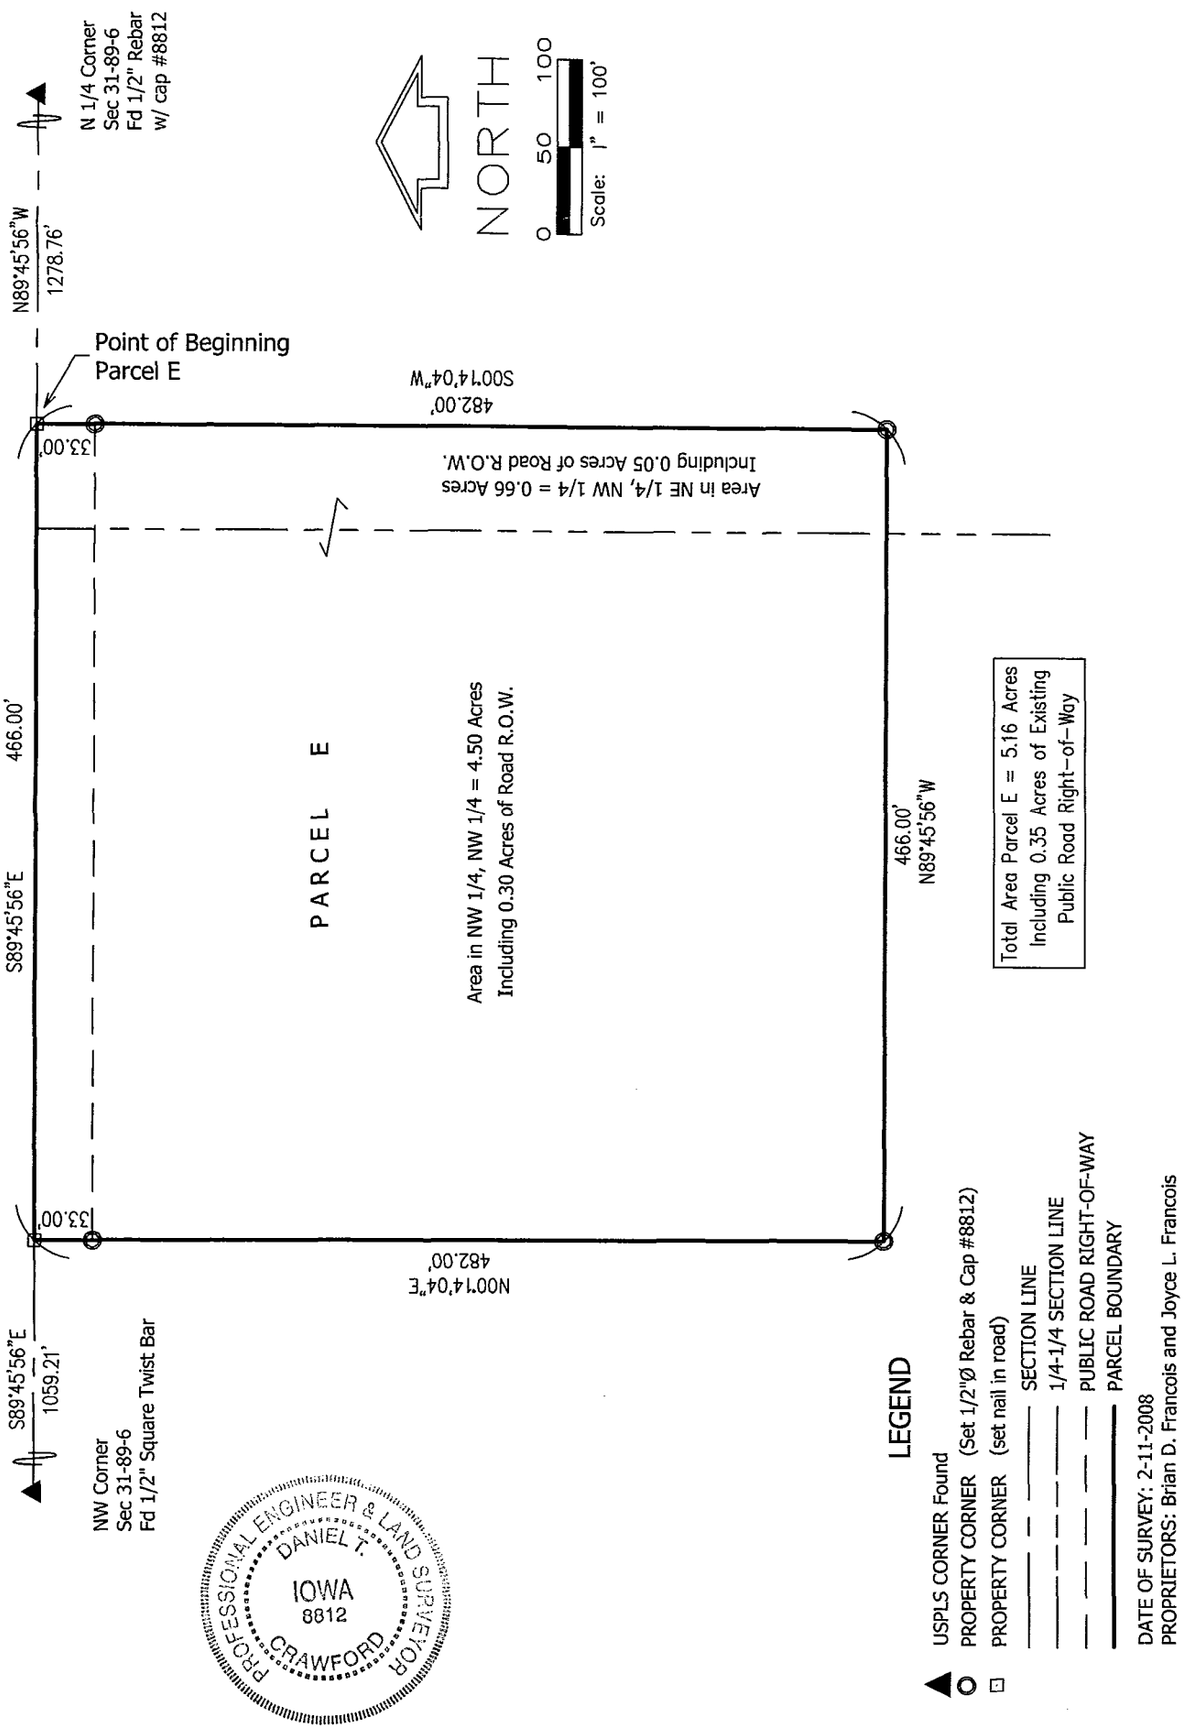

PROFESSIONAL ENGINEER & LAND SURVEYOR
DANIEL T. CRAWFORD
IOWA
8812

I HEREBY CERTIFY THAT THIS LAND SURVEYING DOCUMENT WAS PREPARED AND RELATED SURVEY WORK WAS PERFORMED BY ME OR UNDER MY DIRECT PERSONAL SUPERVISION AND THAT I AM A DULY LICENSED LAND SURVEYOR UNDER THE LAWS OF THE STATE OF IOWA.

LICENSE RENEWAL DATE: 12-31-2009 LICENSE NO. 8812

Daniel T. Crawford 2-22-2008

Daniel T. Crawford P.E. & L.S. DATE

CRAWFORD ENGINEERING & SURVEYING, INC.
205 2nd Ave NE Independence, Iowa 50644
(319) 334-7077

PROJECT No. 08203 FLD.BK.No. ____ PAGE ____

BOOK 2008 PAGE 487