Book 2008 Page 693
Document 2008 693 Type 06 002 Pages 3
Date 3/07/2008 Time 3:21:52PM
Rec Amt $17.00


DEBORAH L PEYTON, RECORDER/REGISTRAR
DELAWARE COUNTY IOWA

FILED
MAR 7 2008
CLAUDIA J. CAHALAN
DELAWARE COUNTY ASSESSOR

FILED
MAR - 7 2008
CARLA K. BECKER
DELAWARE COUNTY AUDITOR

# PLAT OF SURVEY

S 1/2-NW 1/4-SE 1/4-NW 1/4, SW 1/4-SW 1/4-NW 1/4, S 1/2-SE 1/4-SW 1/4-NW 1/4, W 1/2-EAST 22 ACRES NW 1/4-SW 1/4, IN SEC. 27; LOT 6 OF THE NE 1/4-NE 1/4, N 1/2-SE 1/4-NE 1/4, IN SEC. 28; ALL IN T89N, R6W OF THE FIFTH P.M., DELAWARE COUNTY, IOWA

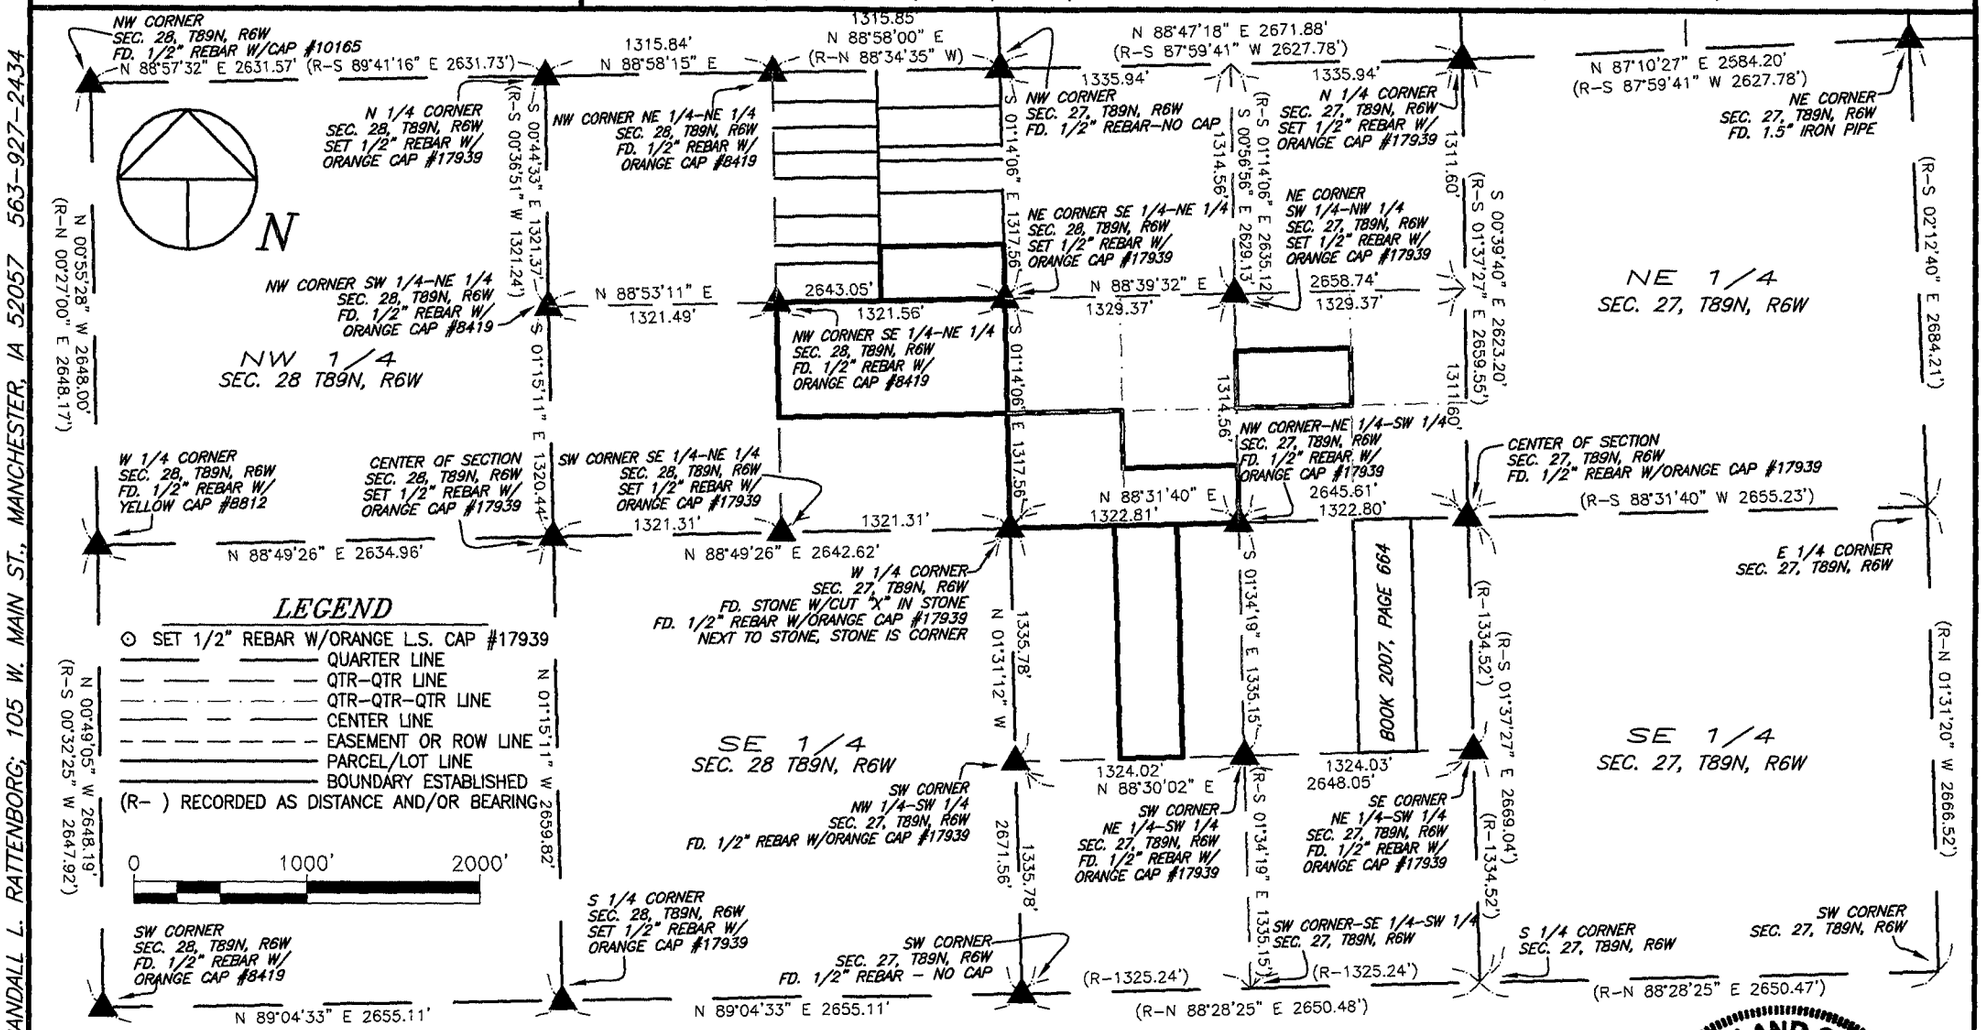


PREPARED BY: RANDALL L. RATTENBORG; 105 W. MAIN ST., MANCHESTER, IA 52057 563-927-2434

SURVEY REQUESTED BY: SHANE MORRIS

SURVEYED ON:

| | |
|---|---|
| SCALE: 1"=1000' | PROPRIETORS: SATTERLEE FAMILY LIVING TRUST |
| DATE: 1/2/2008 | PROJECT NO. 07-85 |
| DRAWN BY: RLR | |
| CHECKED BY: JDG | |
| GPS: 26 | |
| SHEET 1 OF 3 | |

I HEREBY CERTIFY THAT THIS LAND SURVEYING DOCUMENT WAS PREPARED AND THE RELATED SURVEY WORK WAS PERFORMED BY ME OR UNDER MY DIRECT PERSONAL SUPERVISION AND THAT I AM A DULY LICENSED LAND SURVEYOR UNDER THE LAWS OF THE STATE OF IOWA.

RANDALL L. RATTENBORG, L.S. LICENSE #17939 DATE 3/7/08


MY LICENSE RENEWAL DATE IS DECEMBER 31, 2009

LICENSED LAND SURVEYOR
RANDALL L. RATTENBORG
17939
IOWA

PAGES OR SHEETS COVERED BY THIS SEAL: 1-3

GIBBS ENGINEERING & SURVEYING 105 WEST MAIN STREET, MANCHESTER, IA 52057


BOOK 2008 PAGE 693

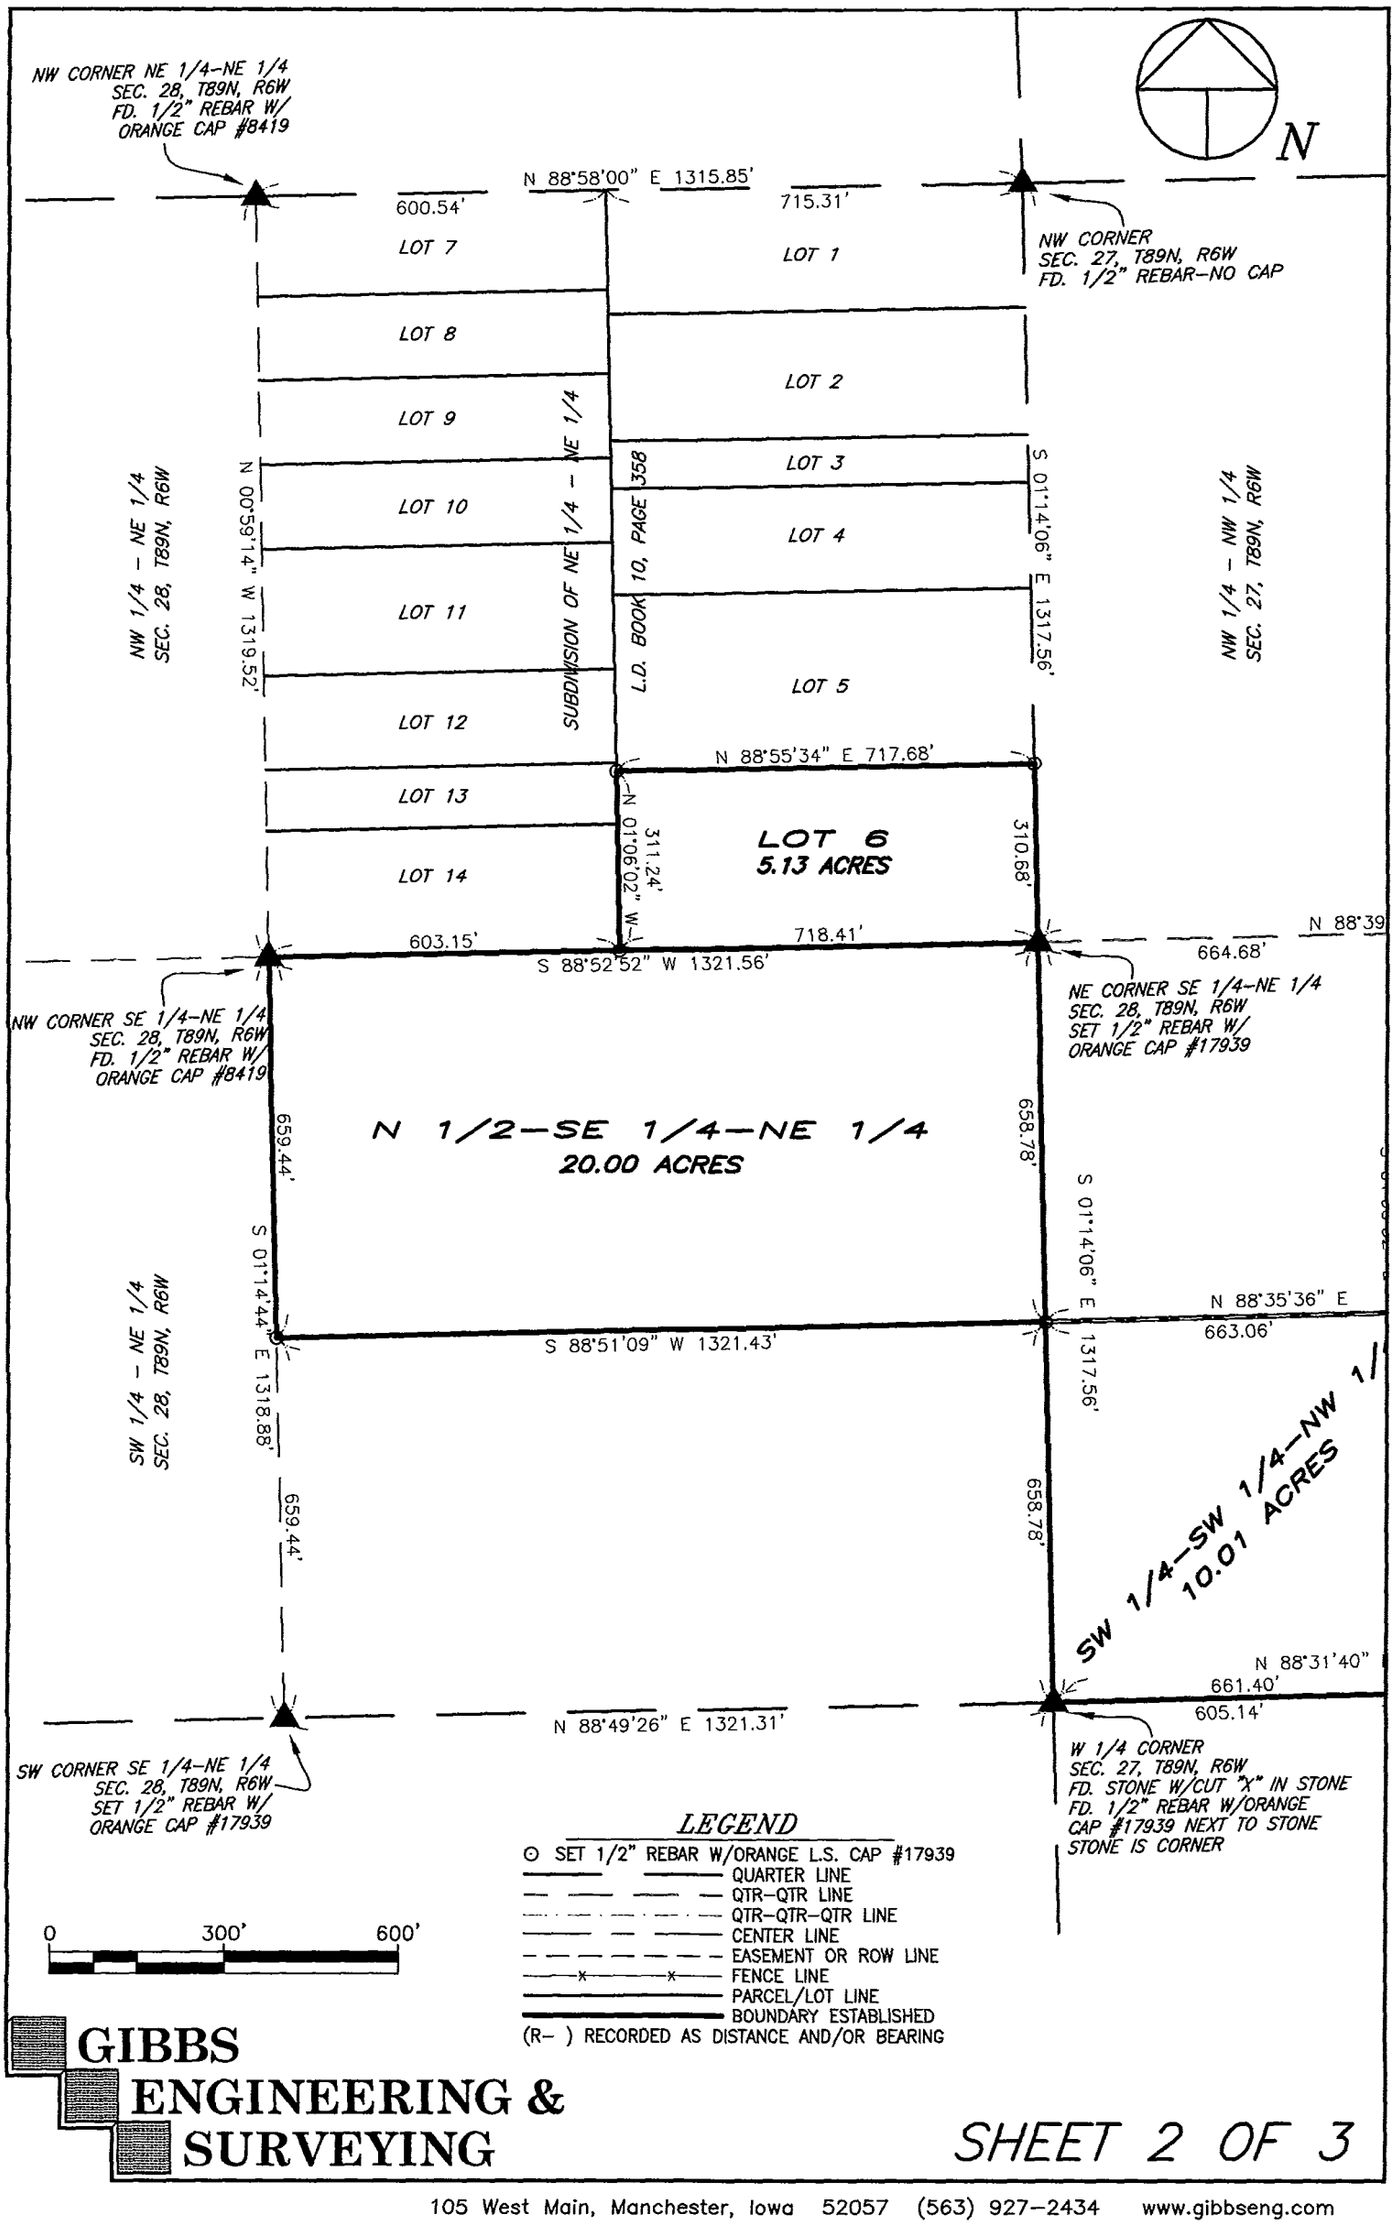


GIBBS ENGINEERING & SURVEYING

SHEET 2 OF 3

105 West Main, Manchester, Iowa 52057 (563) 927-2434 www.gibbseng.com

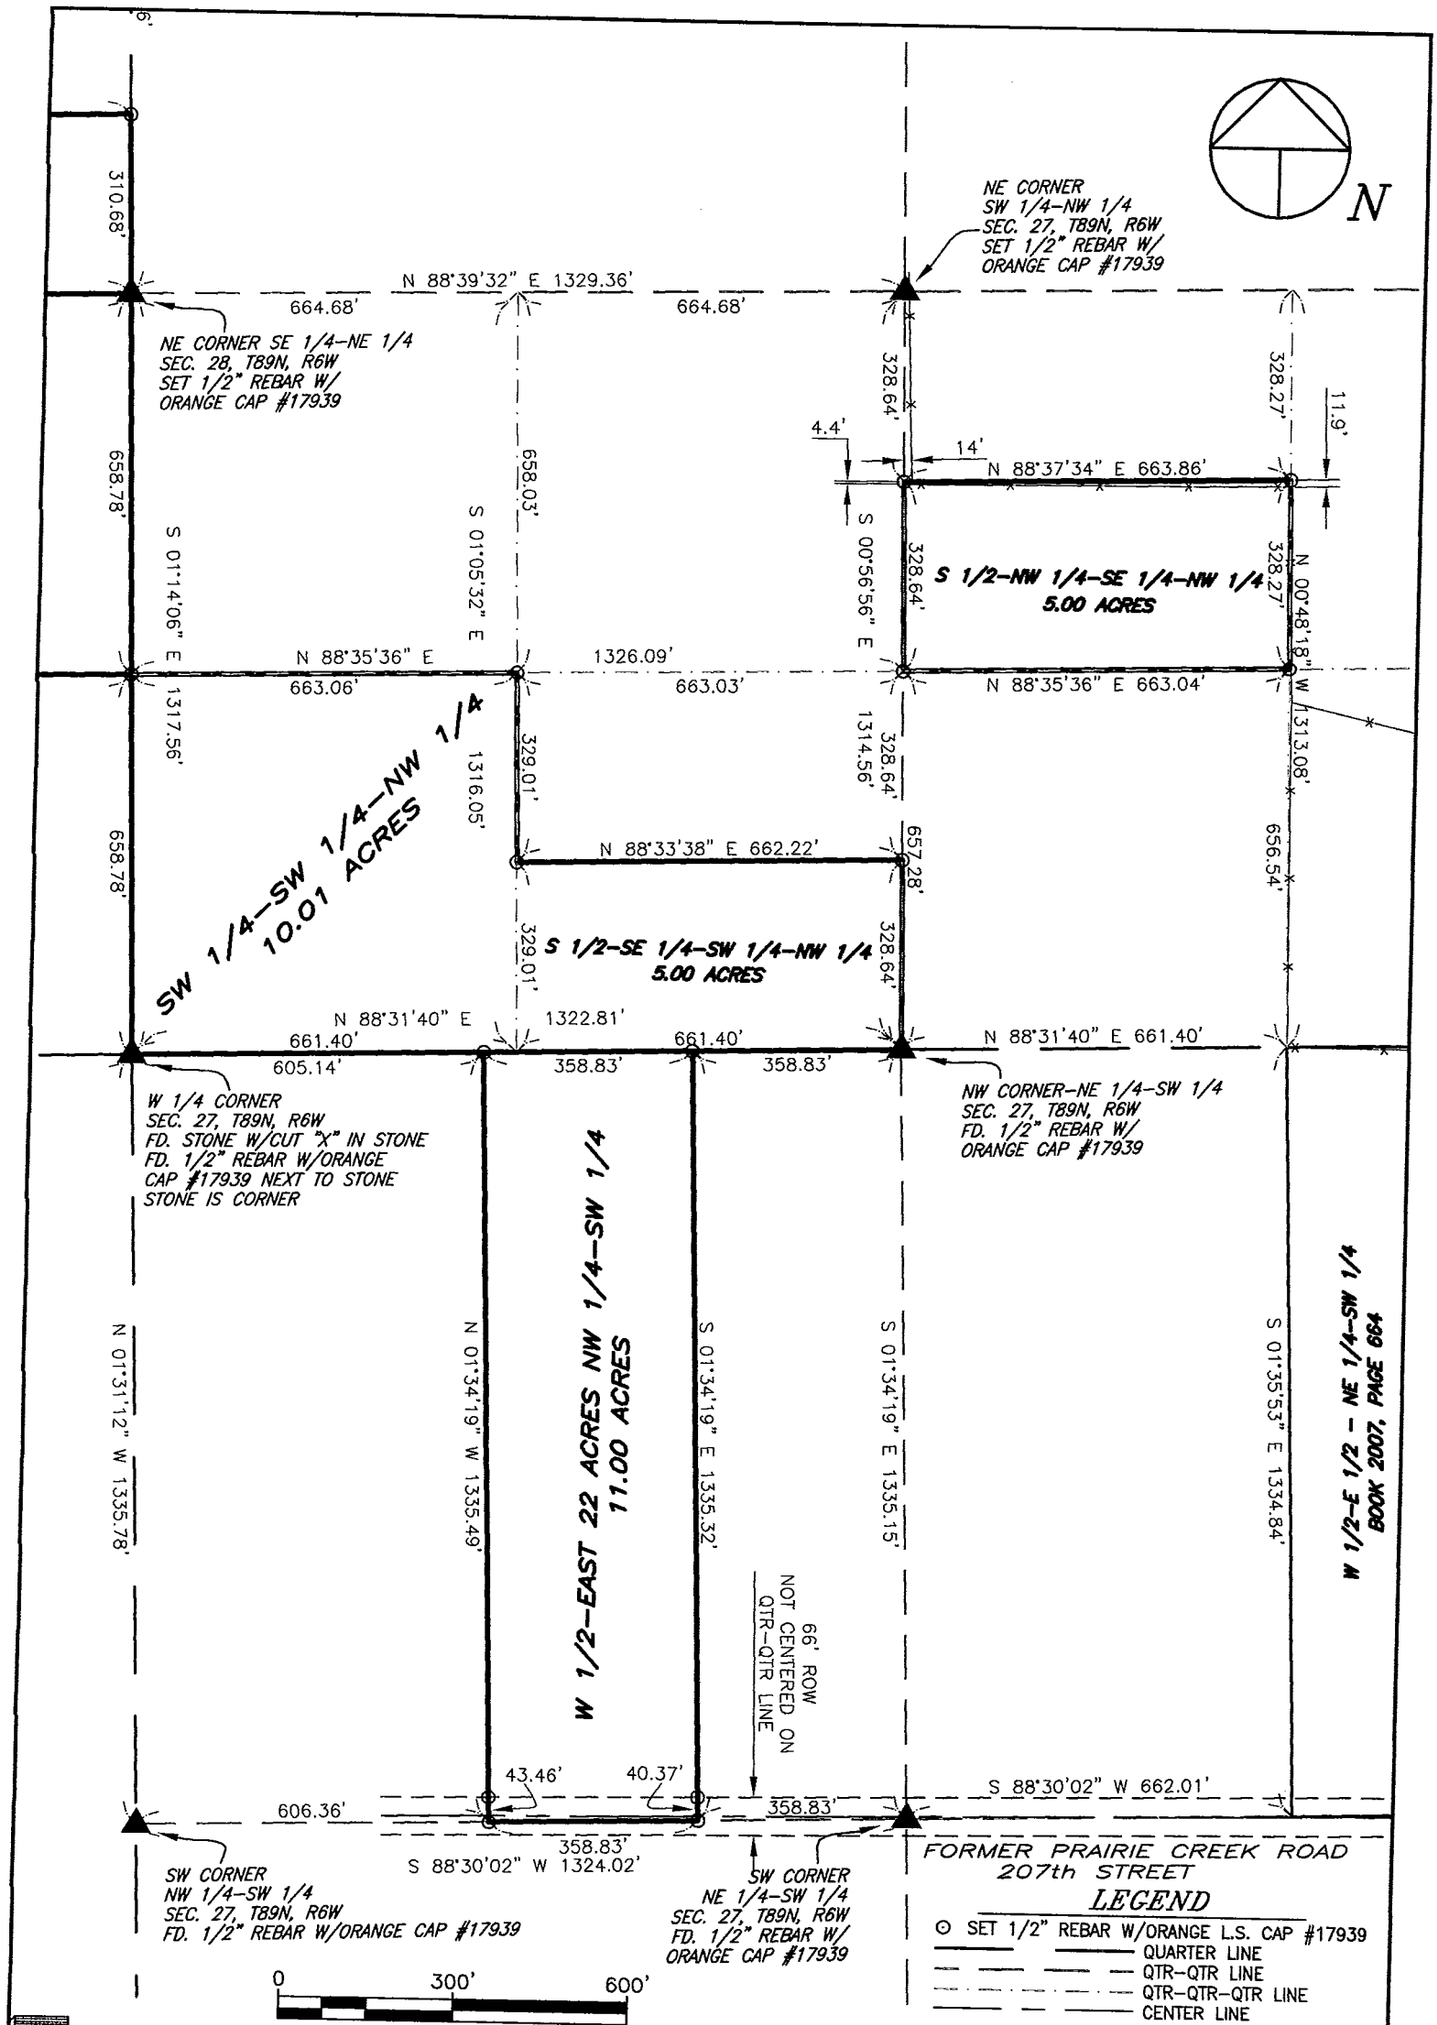


# GIBBS ENGINEERING & SURVEYING

SHEET 3 OF 3

105 West Main, Manchester, Iowa 52057 (563) 927-2434 www.gibbseng.com