Book 2008 Page 1702

Document 2008 1702 Type 06 007 Pages 1
Date 5/30/2008 Time 8:51:59AM
Rec Amt $7.00

DEBORAH L PEYTON, RECORDER/REGISTRAR
DELAWARE COUNTY IOWA

Will pick up

TeKIPPE ENGINEERING, P.C., 1919 210th Street, P.O. Box 357, Manchester, Iowa 52057 Phone (563) 927-2060

UNITED STATES PUBLIC LAND SURVEY CORNER CERTIFICATE

OF

Land Survey Monuments situated in Section 10, Township 90 North, Range 4 West of the Fifth Principal Meridian, Delaware County, Iowa.

Previously recorded in (1) None
(book, page, document number, etc.) in County Recorder's Office.


(Show reason for preparing this certificate, the evidence and detailed procedures used in establishing the corner positions and monumentation found or placed.)

Monument Description and Remarks: (1) SE Corner of NE 1/4 – SE 1/4 of Section 10-T90N-R4W: Found a mound of Limestone rocks with a 4x6x18 in center of mound with a chiseled +, from information on a plat done by P.A. Warner on November 16, 1889. On file in Surveyors Record Book 2, Page 147 in the Delaware County Auditor's Office, Manchester, Iowa. Set a 1/2"ø Rebar w/Alum Cap PLS 7060, 0.40' West of Corner Stone.

PLAN VIEW

Project Number 08623.LS
Field Book: Elk, Pages 6-7

Show a minimum of three reference ties to durable physical objects, relevant monuments and physical conditions that will enable recovery of the corner.

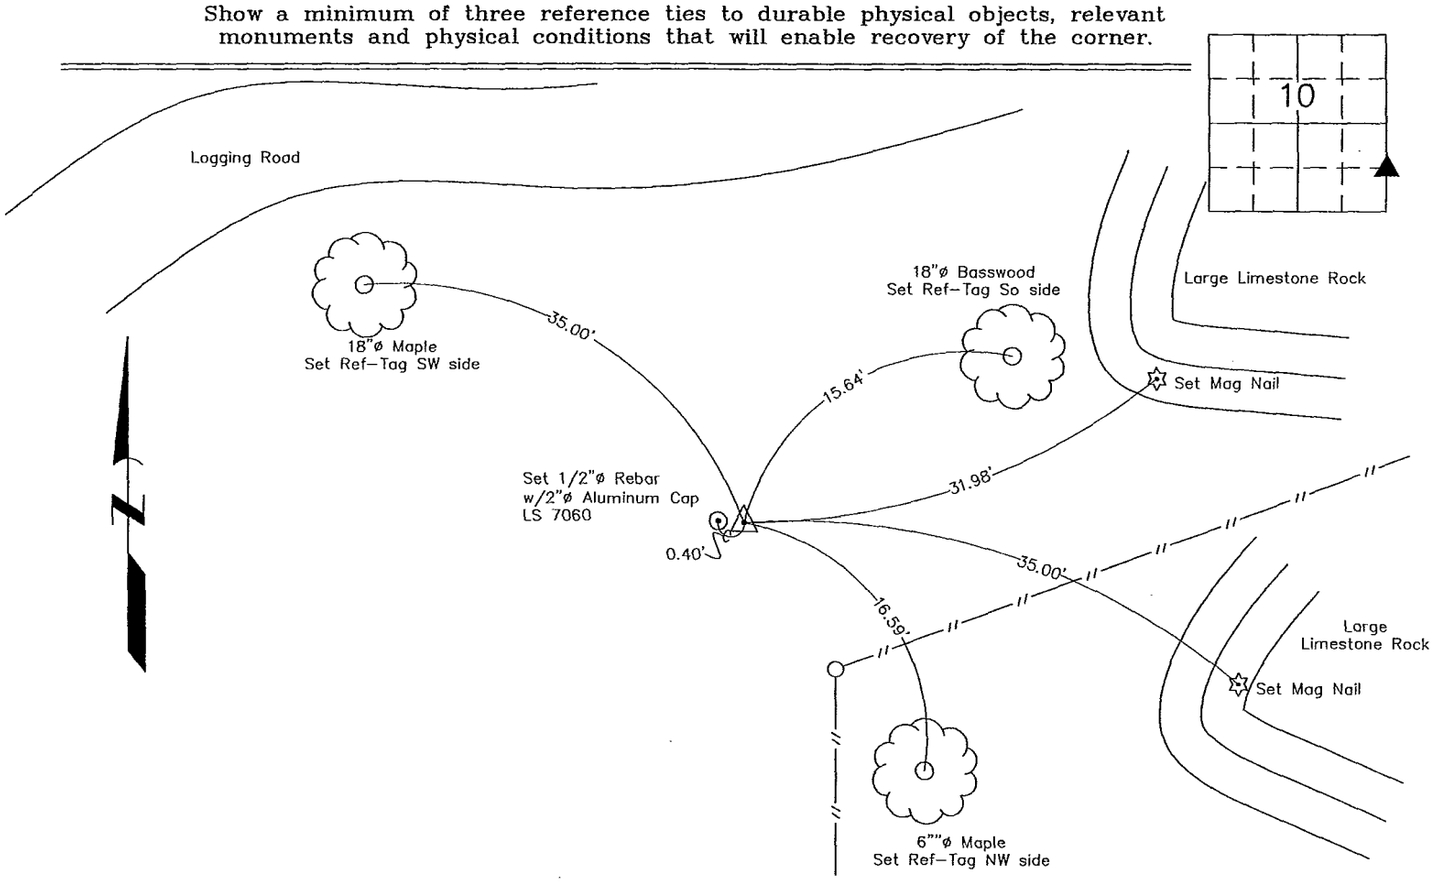

(1) SE Corner of NE 1/4-SE 1/4 of Sec. 10-T90N-R4W
Found Limestone with Chiseled '+'

PROF. ENGR. & LAND SURVEYOR
LYLE G. TeKIPPE
7060
IOWA

I hereby certify that this land surveying document was prepared and the related survey work was performed by me or under my direct personal supervision and that I am a duly licensed Land Surveyor under the laws of the State of Iowa.

Lyle G. TeKippe 5-28-08
Lyle G. TeKippe Date

License Number 7060
My license renewal date is December 31, 2008.
Sheets covered by this seal: Individual

List Corners to be Indexed

Corners	Section	Twp.	Range
SE of NE-SE	10	90N	4W

BOOK 2008 PAGE 1702