FILED
JUN - 9 2008
CLAUDIA J. CAHALAN
DELAWARE COUNTY ASSESSOR

FILED
JUN - 9 2008
CARLA K. BECKER
DELAWARE COUNTY AUDITOR

Book 2008 Page 1847

Document 2008 1847 Type 06 002 Pages 2
Date 6/09/2008 Time 8:49:25AM
Rec Amt $12.00


DEBORAH L PEYTON, RECORDER/REGISTRAR
DELAWARE COUNTY IOWA

Prepared by: SCHNEIDER Land Surveying and Planning, Inc. P.O.Box 128 Farley, Iowa 52046 Ph#563-744-3631

PLAT OF SURVEY

PARCEL 'E' IN PART OF THE NE1/4 OF THE SW1/4 OF SECTION 24, T89N, R4W OF THE 5th P.M., DELAWARE COUNTY, IOWA.

PROPRIETOR:
MARTHA'S FAMILY COMPANY, L.L.C.
SURVEY REQUESTED BY:
HERTZ FARM MANAGEMENT
c/o JEFF TROENDLE

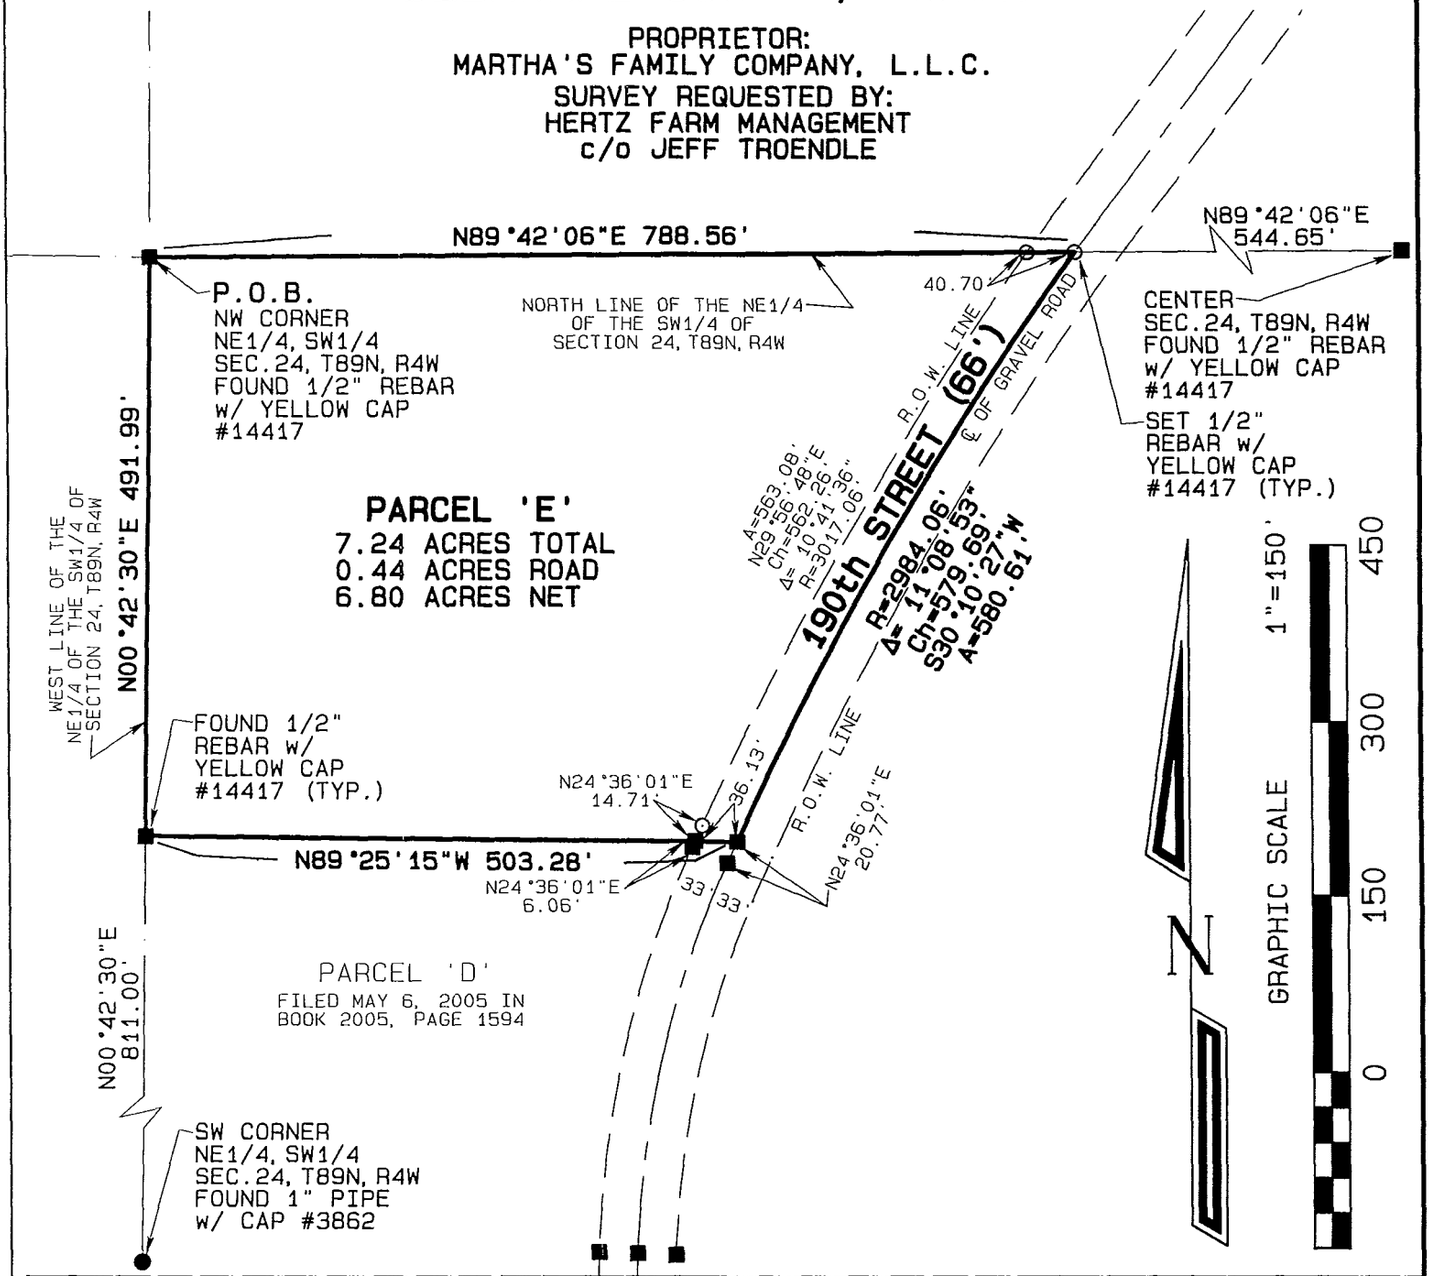

LICENSED LAND SURVEYOR
DAVID P. SCHNEIDER
#14417
IOWA

I hereby certify that this land surveying document was prepared and the related survey work was performed by me or under my direct personal supervision and that I am a duly licensed Land Surveyor under the laws of the State of Iowa.

David P. Schneider P.L.S. #14417 Date: 6/6/2008
My license renewal date is December 31, 2009.

Pages or sheets covered by this seal: THIS SHEET ONLY

SCHNEIDER
Land Surveying & Planning, Inc.
P.O. Box 128
Farley, Iowa 52046
Ph# 563-744-3631
Fax 563-744-3629

Project: 1221
Date: 5/28/2008
Sheet: 1 of 2

SURVEY DESCRIPTION - Parcel 'E':


Part of the Northeast Quarter of the Southwest Quarter of Section 24, Township 89 North, Range 4 West of the 5th P.M., Delaware County, Iowa, more particularly described as follows: Beginning at the northwest corner of the Northeast Quarter of the Southwest Quarter of said Section 24; thence N89°42'06"E, 788.56 feet along the north line of the Northeast Quarter of the Southwest Quarter of said Section 24 to the centerline curve of 190th Street, said curve concave to the southeast having a radius of 2984.06 feet, a central angle of 11°08'53" and a chord which bears S30°10'27"W, 579.69 feet; thence southwesterly, 580.61 feet along said centerline curve to the northeast corner of Parcel 'D' as illustrated on a plat of survey filed May 6, 2005 in Book 2005, Page 1594 in the office of the Recorder of Delaware County, Iowa; thence N89°25'15"W, 503.28 feet to the northwest corner of said Parcel 'D'; thence N00°42'30"E, 491.99 feet along the west line of the Northeast Quarter of the Southwest Quarter of said Section 24 to the point of beginning, containing 7.24 acres, which includes 0.44 acres of existing public road right of way.

This survey was performed for the purpose of describing part of the Northeast Quarter of the Southwest Quarter of Section 24, Township 89 North, Range 4 West of the 5th P.M., Delaware County, Iowa lying west of 190th Street and north of Parcel 'D' as illustrated on a plat of survey filed May 6, 2005 in Book 2005, Page 1594 in the office of the Recorder of Delaware County, Iowa. These parcels are subject to easements, reservations, restrictions and rights of way of record and not of record, the plat of which is attached hereto and made a part of this certificate. All monuments were placed or shall be placed within 30 days from the date this plat is recorded.

I hereby certify that this land survey document was prepared and the related survey work was performed by me or under my direct personal supervision and that I am a duly licensed Land Surveyor under the laws of the State of Iowa.

6/6/2008

David P. Schneider P.L.S. #14417 Date:
My license renewal date is December 31, 2009.
Pages or sheets covered by this seal: THIS SHEET ONLY

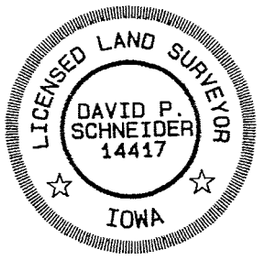

Schneider Land Surveying & Planning, Inc.
P.O. Box 128 Farley, Iowa 52046 Job No. 1221
Phone: 563-744-3631 Fax: 563-744-3629
Email: daves@yousq.net Date: 5/28/2008