FILED

JUL 9 2008

CLAUDIA J. CAHALAN
DELAWARE COUNTY ASSESSOR

FILED

JUL 9 2008

CARLA K. BECKER
DELAWARE COUNTY AUDITOR

Book 2008 Page 2144

Document 2008 2144 Type 06 002 Pages 1
Date 7/09/2008 Time 2:16:55PM
Rec Amt $7.00


DEBORAH L PEYTON, RECORDER/REGISTRAR
DELAWARE COUNTY IOWA

ENV

PREPARED BY BILL BURGER OF WM. BURGER LANDSURVEYOR 510 3RD STREET WEST COURT WORTHINGTON, IOWA 52078 (563) 855 2028

**PLAT OF SURVEY**

# *RETRACEMENT SURVEY* OF THE WEST LINE OF LOT 7 IN BLOCK 15 OF HOPKINTON SECOND ADDITION BY H.A. CARTER, TOWN OF HOPKINTON, DELAWARE COUNTY, IOWA

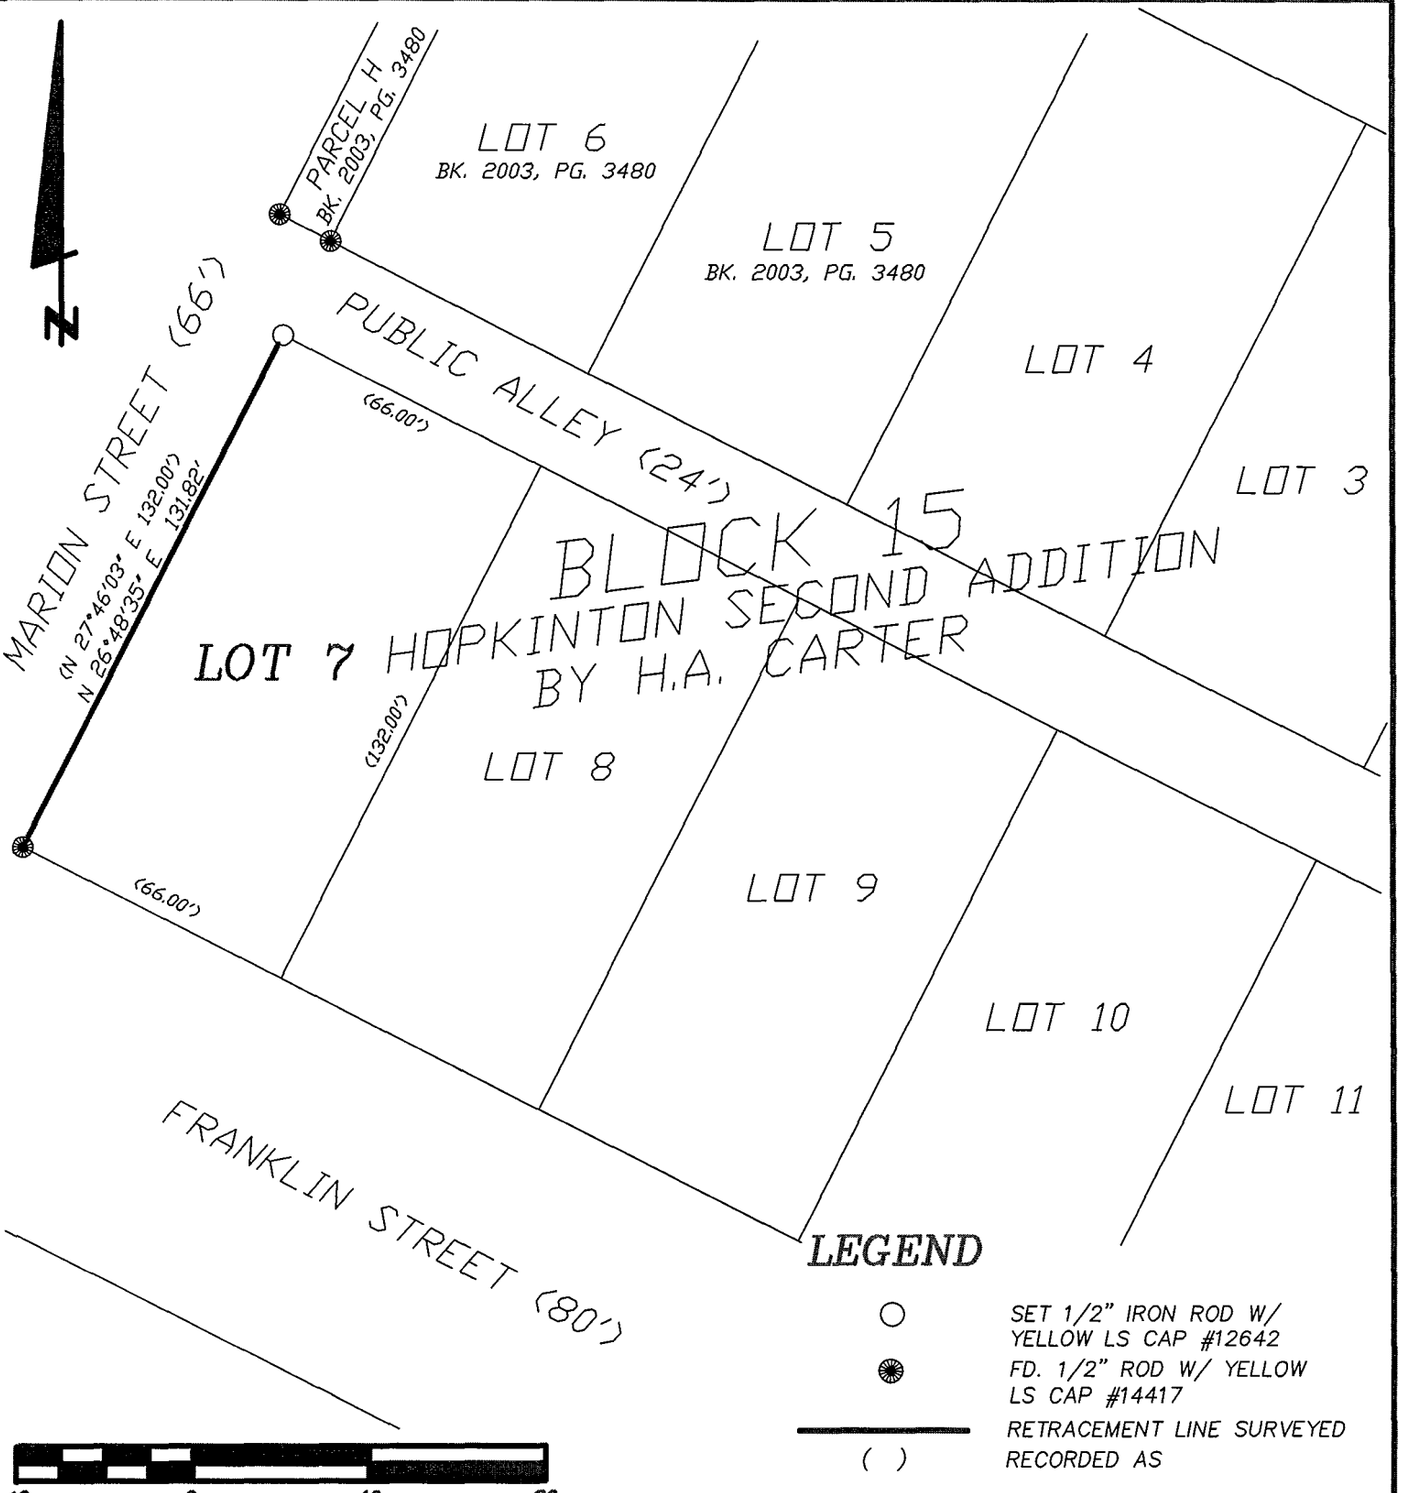


## LEGEND

- ○ SET 1/2" IRON ROD W/ YELLOW LS CAP #12642
- ◉ FD. 1/2" ROD W/ YELLOW LS CAP #14417
- ——— RETRACEMENT LINE SURVEYED
- ( ) RECORDED AS

LICENSED LAND SURVEYOR
WILLIAM H. BURGER
12642
IOWA

SHEET 1 COVERED BY THIS SEAL

DATE OF SURVEY: 6/23/2008 | SHEET 1 OF 1

PROPRIETORS: LLOYD W. & BEVERLY L. COLLMANN | SCALE: 1" = 40'

I HEREBY CERTIFY THAT THIS LANDSURVEYING DOCUMENT WAS PREPARED AND RELATED SURVEY WORK WAS PERFORMED BY ME OR UNDER MY DIRECT PERSONAL SUPERVISION AND THAT I AM A DULY LICENSED LAND SURVEYOR UNDER THE LAWS OF THE STATE OF IOWA. MY LICENSE RENEWAL DATE IS DECEMBER 31, 2008

William H. Burger 7/2/08

WILLIAM H. BURGER #12642 DATE

**Wm. Burger LandSurveyor**

510 3rd Street West Court
Worthington, Iowa 52078

BOOK 2008 PAGE 2144