FILED
SEP 0 4 2008
CLAUDIA J. CAHALAN
DELAWARE COUNTY ASSESSOR

FILED
SEP - 4 2008
CARLA K. BECKER
DELAWARE COUNTY AUDITOR


Book 2008 Page 2798
Document 2008 2798 Type 06 002 Pages 2
Date 9/04/2008 Time 4:05:11PM
Rec Amt $12.00

DEBORAH L PEYTON, RECORDER/REGISTRAR
DELAWARE COUNTY IOWA

PREPARED BY/RETURN TO: RANDALL L. RATTENBORG; 105 W. MAIN ST., MANCHESTER, IA 52057 563-927-2434

PLAT OF SURVEY

WESTERLY LINE OF THE NE 1/4-FR. NE 1/4, OF THE SE 1/4-FR. NE 1/4, & OF THE W 1/2-SE 1/4
NORTHERLY LINE OF THE W 1/2-SE 1/4
EASTERLY LINE OF W 3/8-SE 1/4-SE 1/4, & PART OF THE SOUTHERLY LINE OF THE NE 1/4-SE 1/4
ALL IN SEC. 5, T90N, R5W OF THE FIFTH P.M., DELAWARE COUNTY, IOWA

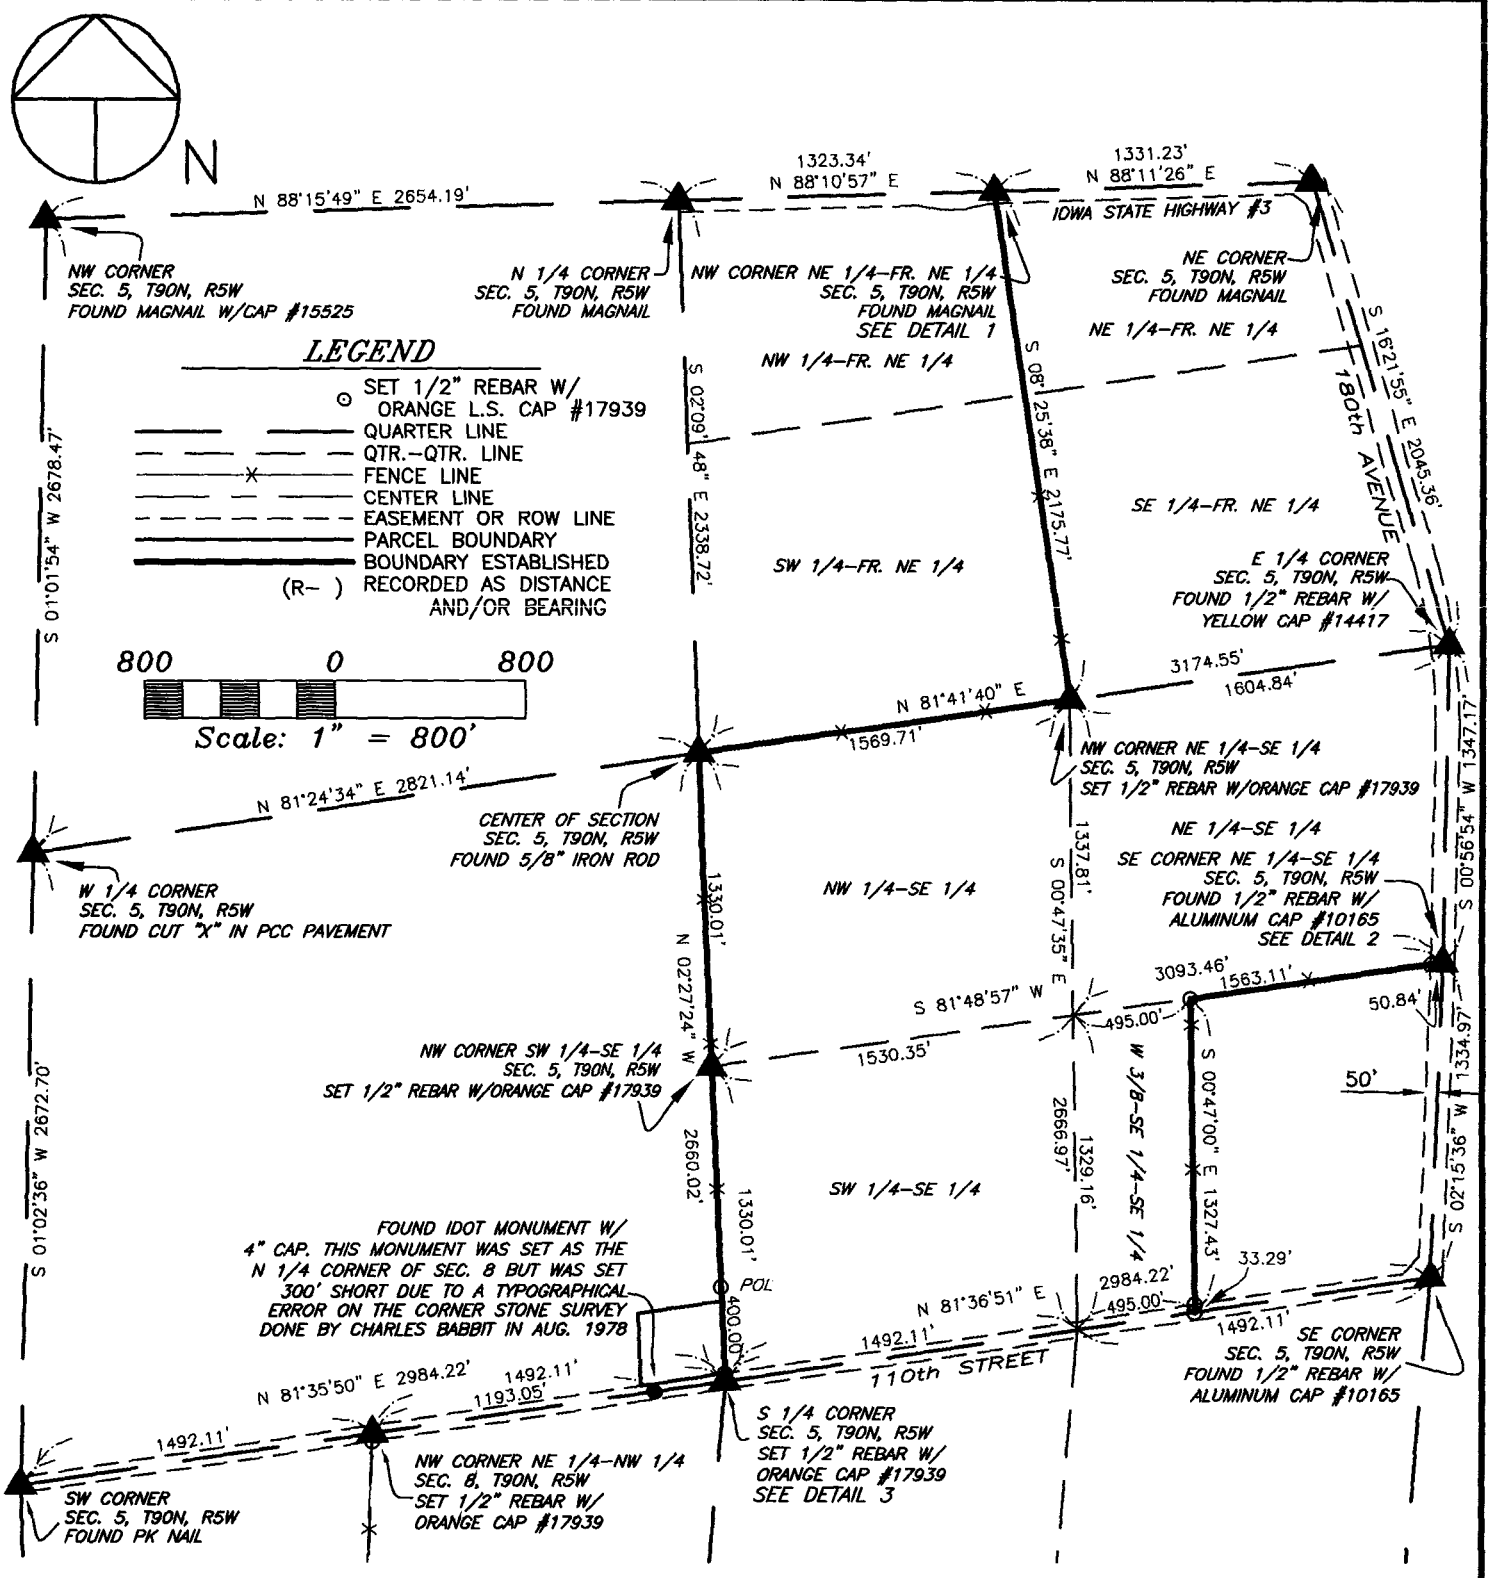

SURVEY REQUESTED BY: DON & THERESA TAKEN-VERTZ

SURVEYED ON: JANUARY - MARCH 2008

LICENSED LAND SURVEYOR
RANDALL L. RATTENBORG
17939
IOWA

PAGES OR SHEETS COVERED BY THIS SEAL: 1-2

PROPRIETORS:
DONALD E. VERTZ & THERESA A. TAKEN a.k.a. THERESA A. TAKEN-VERTZ

I HEREBY CERTIFY THAT THIS LAND SURVEYING DOCUMENT WAS PREPARED AND THE RELATED SURVEY WORK WAS PERFORMED BY ME OR UNDER MY DIRECT PERSONAL SUPERVISION AND THAT I AM A DULY LICENSED LAND SURVEYOR UNDER THE LAWS OF THE STATE OF IOWA.

9/3/08


RANDALL L. RATTENBORG L.S. LIC. #17939 DATE

MY LICENSE RENEWAL DATE IS DECEMBER 31, 2009


GIBBS ENGINEERING & SURVEYING
105 WEST MAIN STREET
MANCHESTER, IA 52057

PROJECT NO. 07-88
SCALE: 1"=800'
DATE: 3/4/2008
DRAWN BY: RLR
CHECKED BY: JDG
GPS: 6
REVISED
SHEET 1 OF 2


DETAIL 1

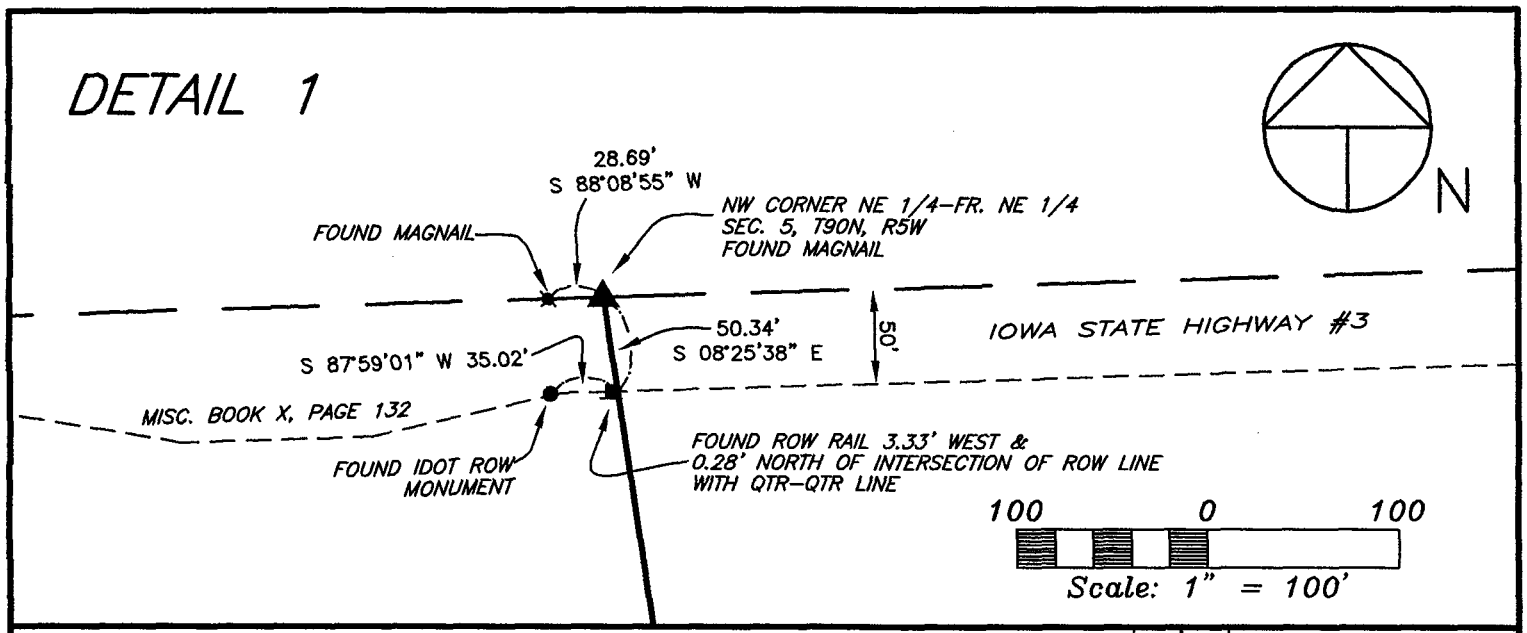

DETAIL 2

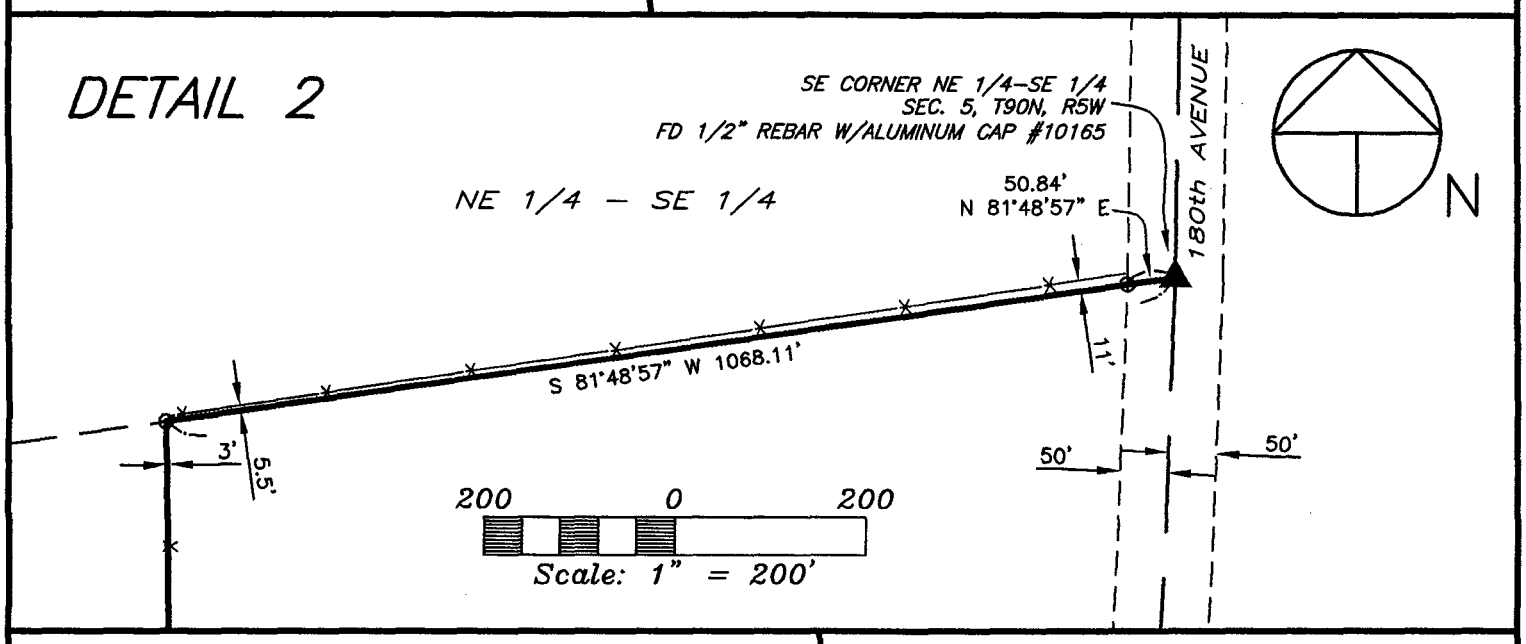

DETAIL 3

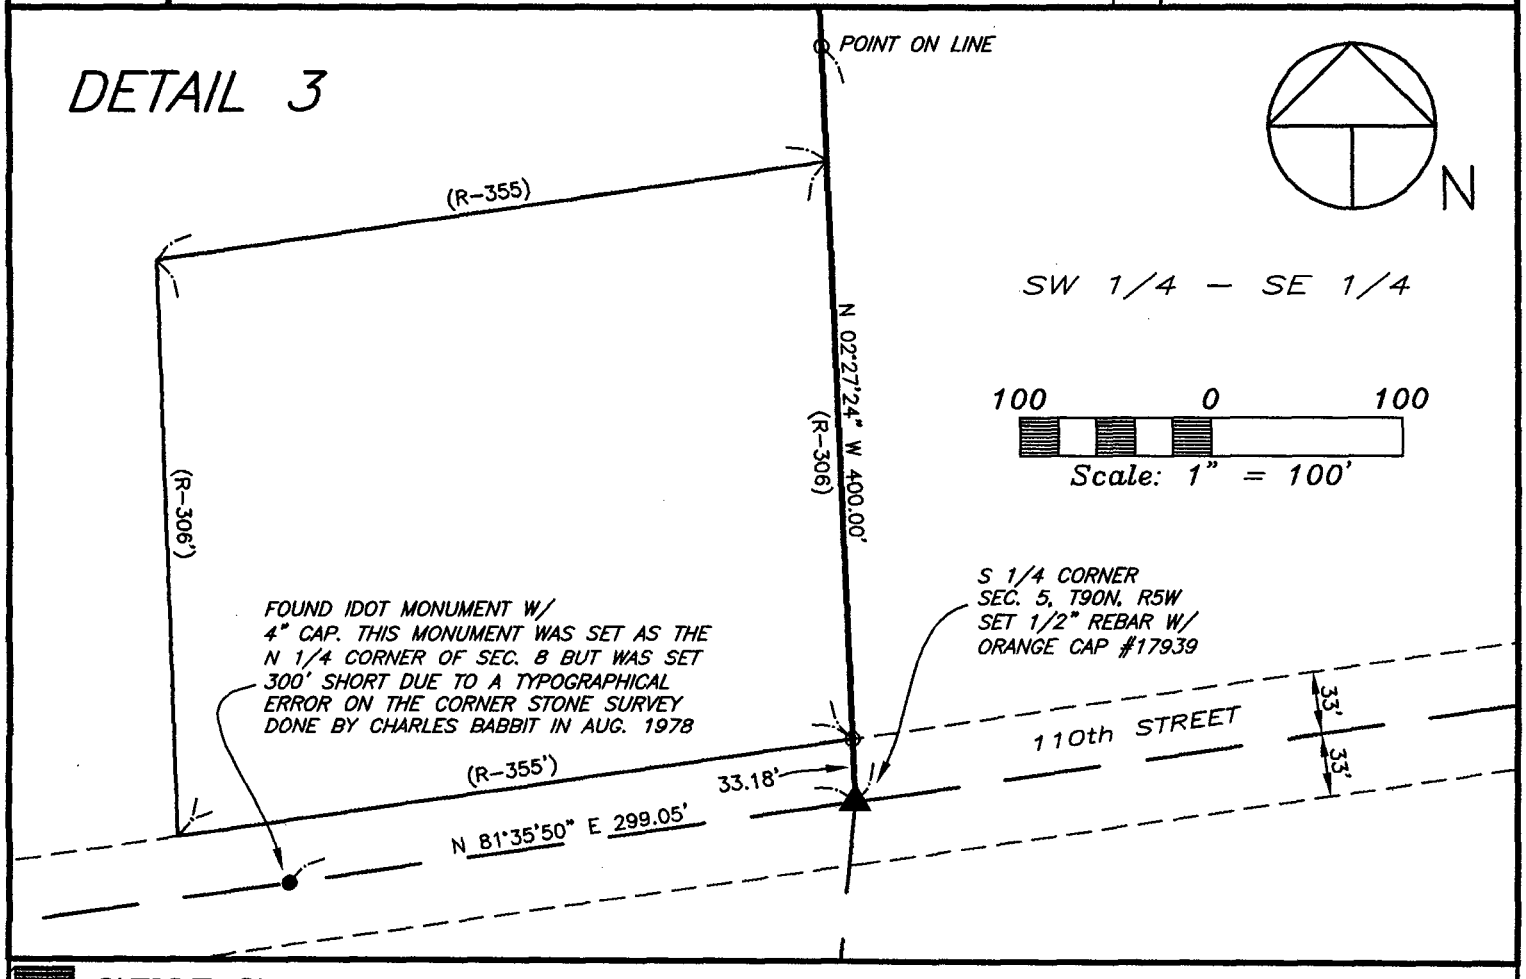

GIBBS ENGINEERING & SURVEYING

SHEET 2

105 West Main, Manchester, Iowa 52057 (563) 927–2434 www.gibbseng.com