FILED
OCT 29 2008
CLAUDIA J. CAHALAN
DELAWARE COUNTY ASSESSOR


FILED
OCT 29 2008
CARLA K. BECKER
DELAWARE COUNTY AUDITOR

Book 2008 Page 3351
Document 2008 3351 Type 06 002 Pages 2
Date 10/29/2008 Time 10:19:04AM
Rec Amt $12.00

DEBORAH L PEYTON, RECORDER/REGISTRAR
DELAWARE COUNTY IOWA

Prepared by: SCHNEIDER Land Surveying and Planning, Inc. P.O.Box 128 Farley, Iowa 52046 Ph#563-744-3631

PLAT OF SURVEY
PARCEL 'Z' OF PART OF LOT 90 IN CAMP-O-DELHI, A SUBDIVISION OF THE SW1/4 OF THE SE1/4 OF SECTION 24, T88N, R5W OF THE 5th P.M., DELAWARE COUNTY, IOWA.

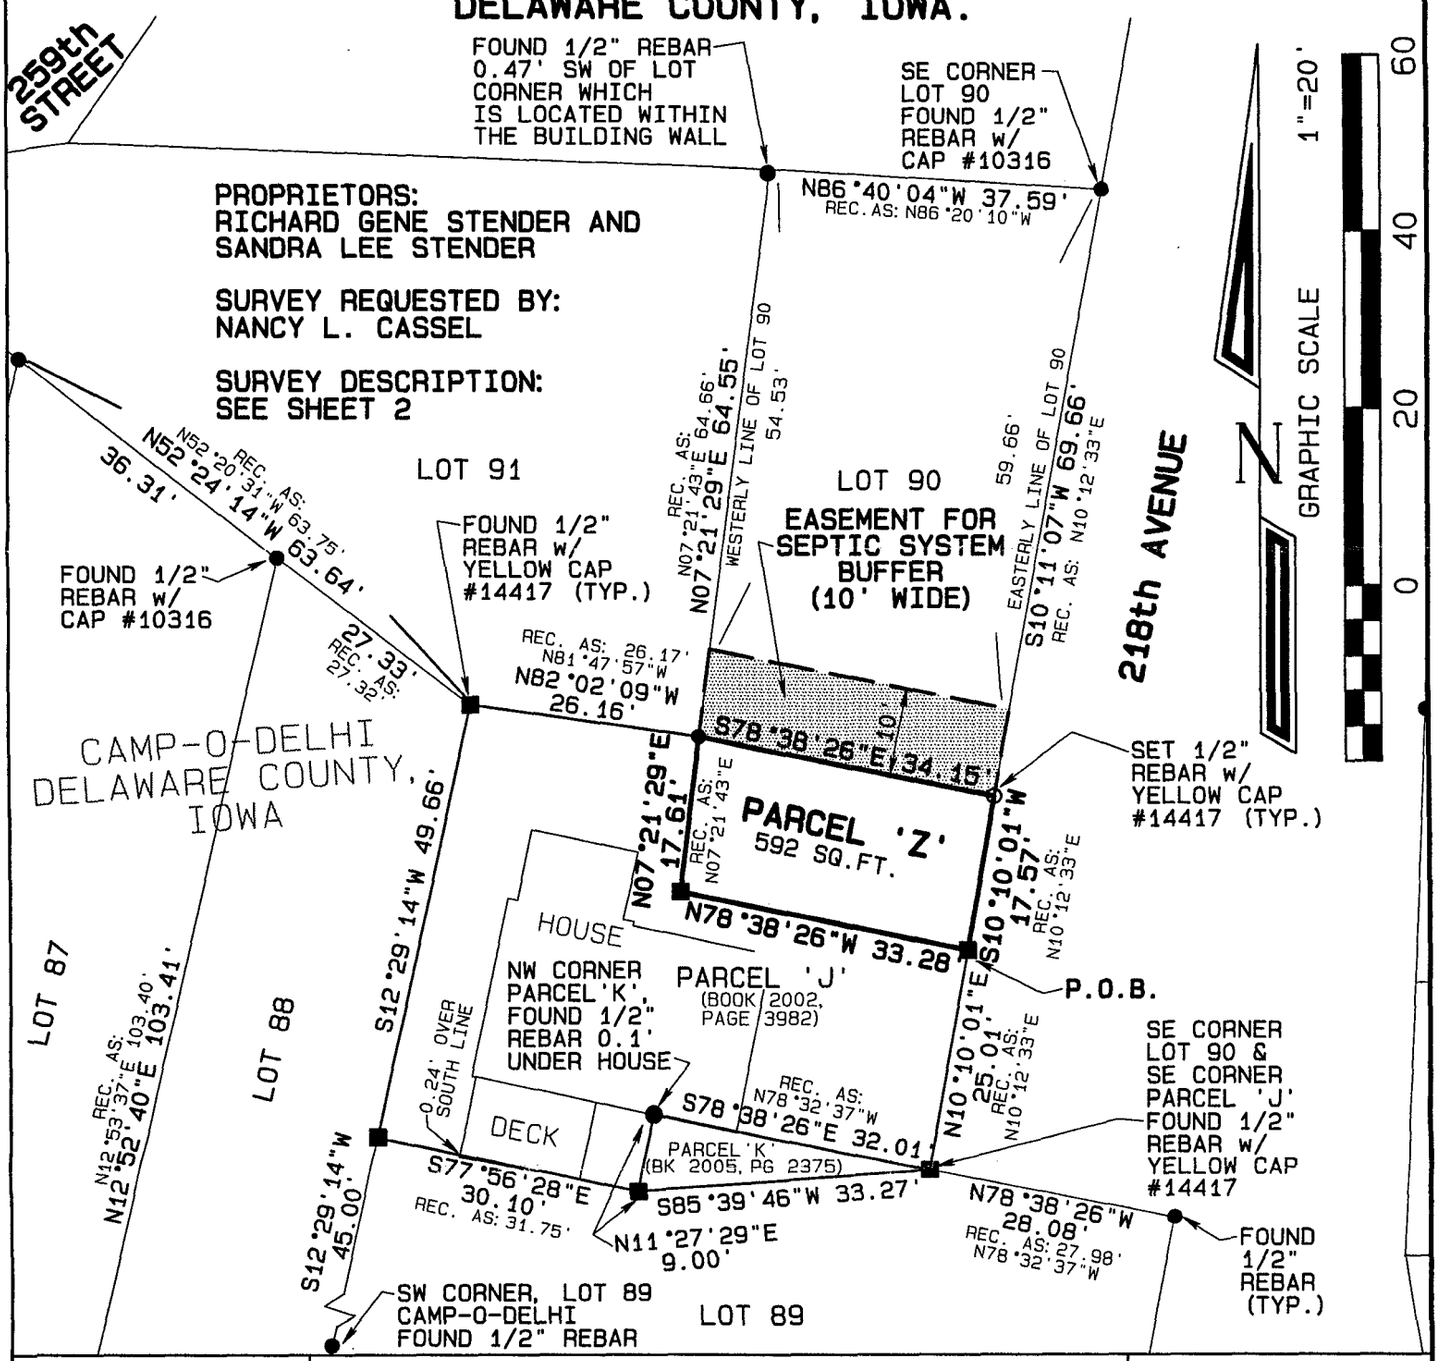

LICENSED LAND SURVEYOR
DAVID P. SCHNEIDER #14417
IOWA

I hereby certify that this land surveying document was prepared and the related survey work was performed by me or under my direct personal supervision and that I am a duly licensed Land Surveyor under the laws of the State of Iowa.

10/28/2008
David P. Schneider P.L.S. #14417 Date:
My license renewal date is December 31, 2009.

Pages or sheets covered by this seal: THIS SHEET ONLY

SCHNEIDER
Land Surveying & Planning, Inc.
P.O. Box 128
Farley, Iowa 52046
Ph# 563-744-3631
Fax 563-744-3629

Project: 766A
Date: 10/6/2008
Sheet: 1 of 2

Proprietors:
Richard Gene Stender and
Sandra Lee Stender

Survey requested by:
Nancy L. Cassel

Survey Description - Parcel 'Z':


Part of Lot 90 in Camp-O-Delhi, a subdivision of the Southwest Quarter of the Southeast Quarter of Section 24, Township 88 North, Range 5 West of the 5th P.M., Delaware County, Iowa, more particularly described as follows: Commencing at the southeast corner of Lot 90 in Camp-O-Delhi, Delaware County, Iowa; thence N10°10'01"E, 25.01 feet along the east line of said Lot 90 to the point of beginning and the northeasterly corner of Parcel 'J' of part of Lot 89 and Lot 90 in said Camp-O-Delhi, Delaware County, Iowa as illustrated in a Plat of Survey recorded in Book 2002, Page 3982 in the office of the Recorder of Delaware County, Iowa; thence N78°38'26"W, 33.28 feet along a north line of said Parcel 'J' to the west line of said Lot 90; thence along said west line N07°21'29"E, 17.61 feet to the southeast corner of Lot 91 in Camp-O-Delhi, Delaware County, Iowa; thence S78°38'26"E, 34.15 feet to the east line of said Lot 90; thence S10°10'01"W, 17.57 feet along said east line to the point of beginning, containing 592 square feet.

This survey was performed for the purpose of dividing Lot 90 in Camp-O-Delhi, a subdivision of the Southwest Quarter of the Southeast Quarter of Section 24, Township 88 North, Range 5 West of the 5th P.M., Delaware County, Iowa. This property is subject to easements, reservations, restrictions and rights of way of record and not of record, the plat of which is attached hereto and made a part of this certificate. All monuments were placed or shall be placed within 30 days from the date this plat is recorded.

I hereby certify that this land survey document was prepared and the related survey work was performed by me or under my direct personal supervision and that I am a duly licensed Land Surveyor under the laws of the State of Iowa.

10/28/2008

David P. Schneider P.L.S. #14417 Date:
My license renewal date is December 31, 2009.
Pages or sheets covered by this seal: Surveyor's Certificate Only

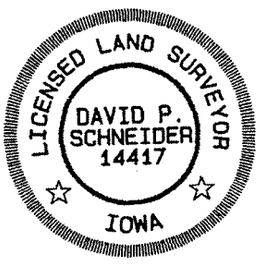

Schneider Land Surveying & Planning, Inc.
P.O. Box 128 Farley, Iowa 52046
Phone: 563-744-3631 Fax: 563-744-3629
Email: daves@yousq.net

Job No. 766A

Date: 10/6/2008