FILED
DEC - 5 2008
CARLA K. BECKER
DELAWARE COUNTY AUDITOR

FILED
DEC - 5 2008
CLAUDIA J. CAHALAN
DELAWARE COUNTY ASSESSOR

Book 2008 Page 3703


Document 2008 3703 Type 06 002 Pages 1
Date 12/05/2008 Time 4:08:07PM
Rec Amt $7.00

DEBORAH L PEYTON, RECORDER/REGISTRAR
DELAWARE COUNTY IOWA

PREPARED BY/RETURN TO: (x) chg J DAVID GIBBS; 105 W. MAIN ST., MANCHESTER, IA 52057 563-927-2434

PLAT OF SURVEY

E 1/4 – SW 1/4 – SE 1/4 EXCEPT THE WEST 150'
SEC. 28, T89N, R5W OF THE FIFTH P.M.,
CITY OF MANCHESTER, DELAWARE COUNTY, IOWA

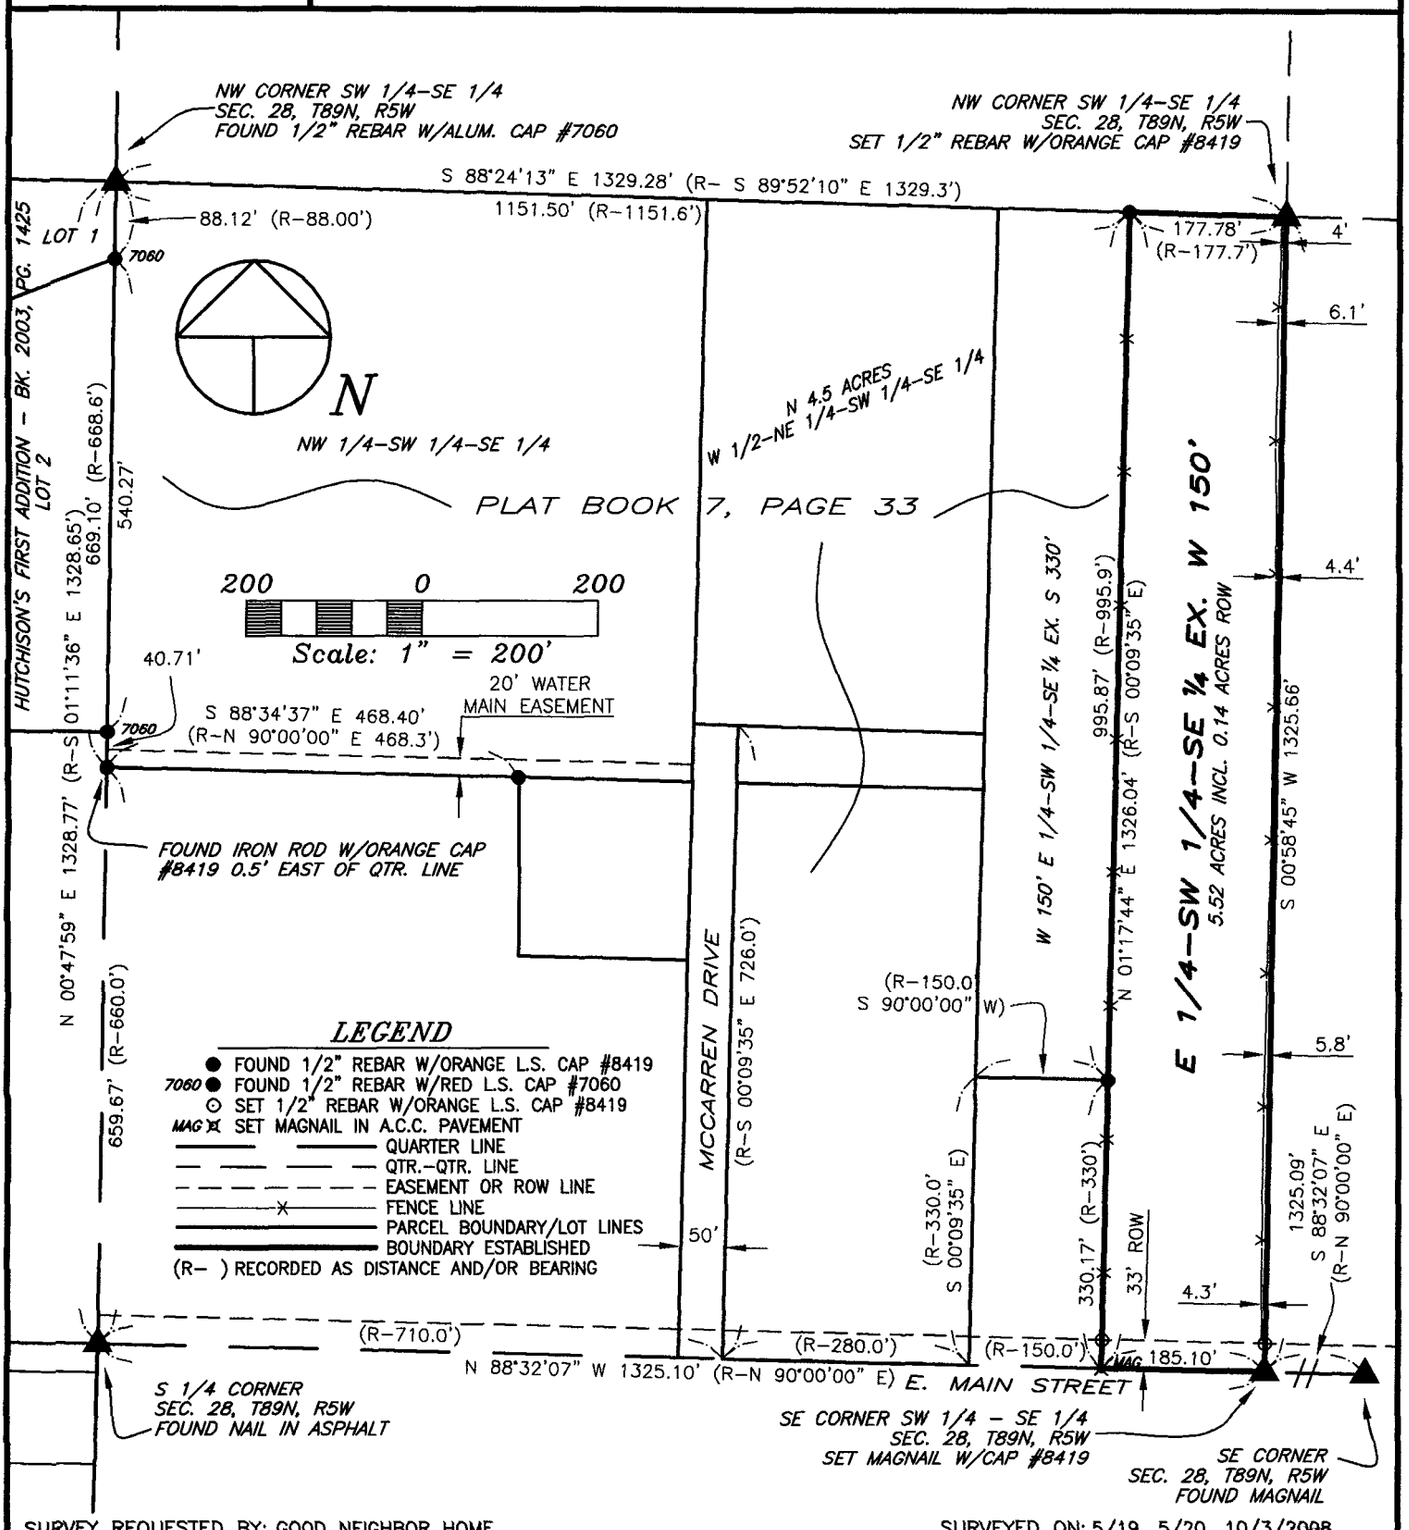

SURVEY REQUESTED BY: GOOD NEIGHBOR HOME

SURVEYED ON: 5/19, 5/20, 10/3/2008

PROPRIETORS:
GOOD NEIGHBOR HOME a/k/a GOOD NEIGHBOR SOCIETY

I HEREBY CERTIFY THAT THIS LAND SURVEYING DOCUMENT WAS PREPARED AND THE RELATED SURVEY WORK WAS PERFORMED BY ME OR UNDER MY DIRECT PERSONAL SUPERVISION AND THAT I AM A DULY LICENSED LAND SURVEYOR UNDER THE LAWS OF THE STATE OF IOWA.

J. DAVID GIBBS, P.E., L.S. LIC. #8419 DATE 12/5/08

MY LICENSE RENEWAL DATE IS DECEMBER 31, 2008

IOWA J. DAVID GIBBS 8419 LICENSED LAND SURVEYOR

PAGES OR SHEETS COVERED BY THIS SEAL: 1

GIBBS ENGINEERING & SURVEYING
105 WEST MAIN STREET
MANCHESTER, IA 52057

PROJECT NO. 07–86
SCALE: 1"=200'
DATE: 10/8/2008
DRAWN BY: RLR
CHECKED BY: JDG
GPS: MANCHESTER
REVISED
SHEET 1 OF 1