FILED
DEC 18 2008
CARLA K. BECKER
DELAWARE COUNTY AUDITOR

FILED
DEC 18 2008
CLAUDIA J. CAHALAN
DELAWARE COUNTY ASSESSOR

Book 2008 Page 3831


Document 2008 3831 Type 06 002 Pages 1
Date 12/18/2008 Time 3:08:01PM
Rec Amt $7.00

DEBORAH L PEYTON, RECORDER/REGISTRAR
DELAWARE COUNTY IOWA

PREPARED BY BILL BURGER OF WM. BURGER LANDSURVEYOR 510 3RD STREET WEST COURT WORTHINGTON, IOWA 52078 (563) 855 2028

RETRACEMENT SURVEY

OF THE EAST LINE OF THE NORTHEAST QUARTER (NE1/4) OF THE SOUTHEAST QUARTER (SE1/4), SECTION SEVENTEEN (17), TOWNSHIP EIGHTY-EIGHT NORTH (T88N), RANGE THREE WEST (R3W) OF THE FIFTH PRINCIPAL MERIDIAN, DELAWARE COUNTY, IOWA

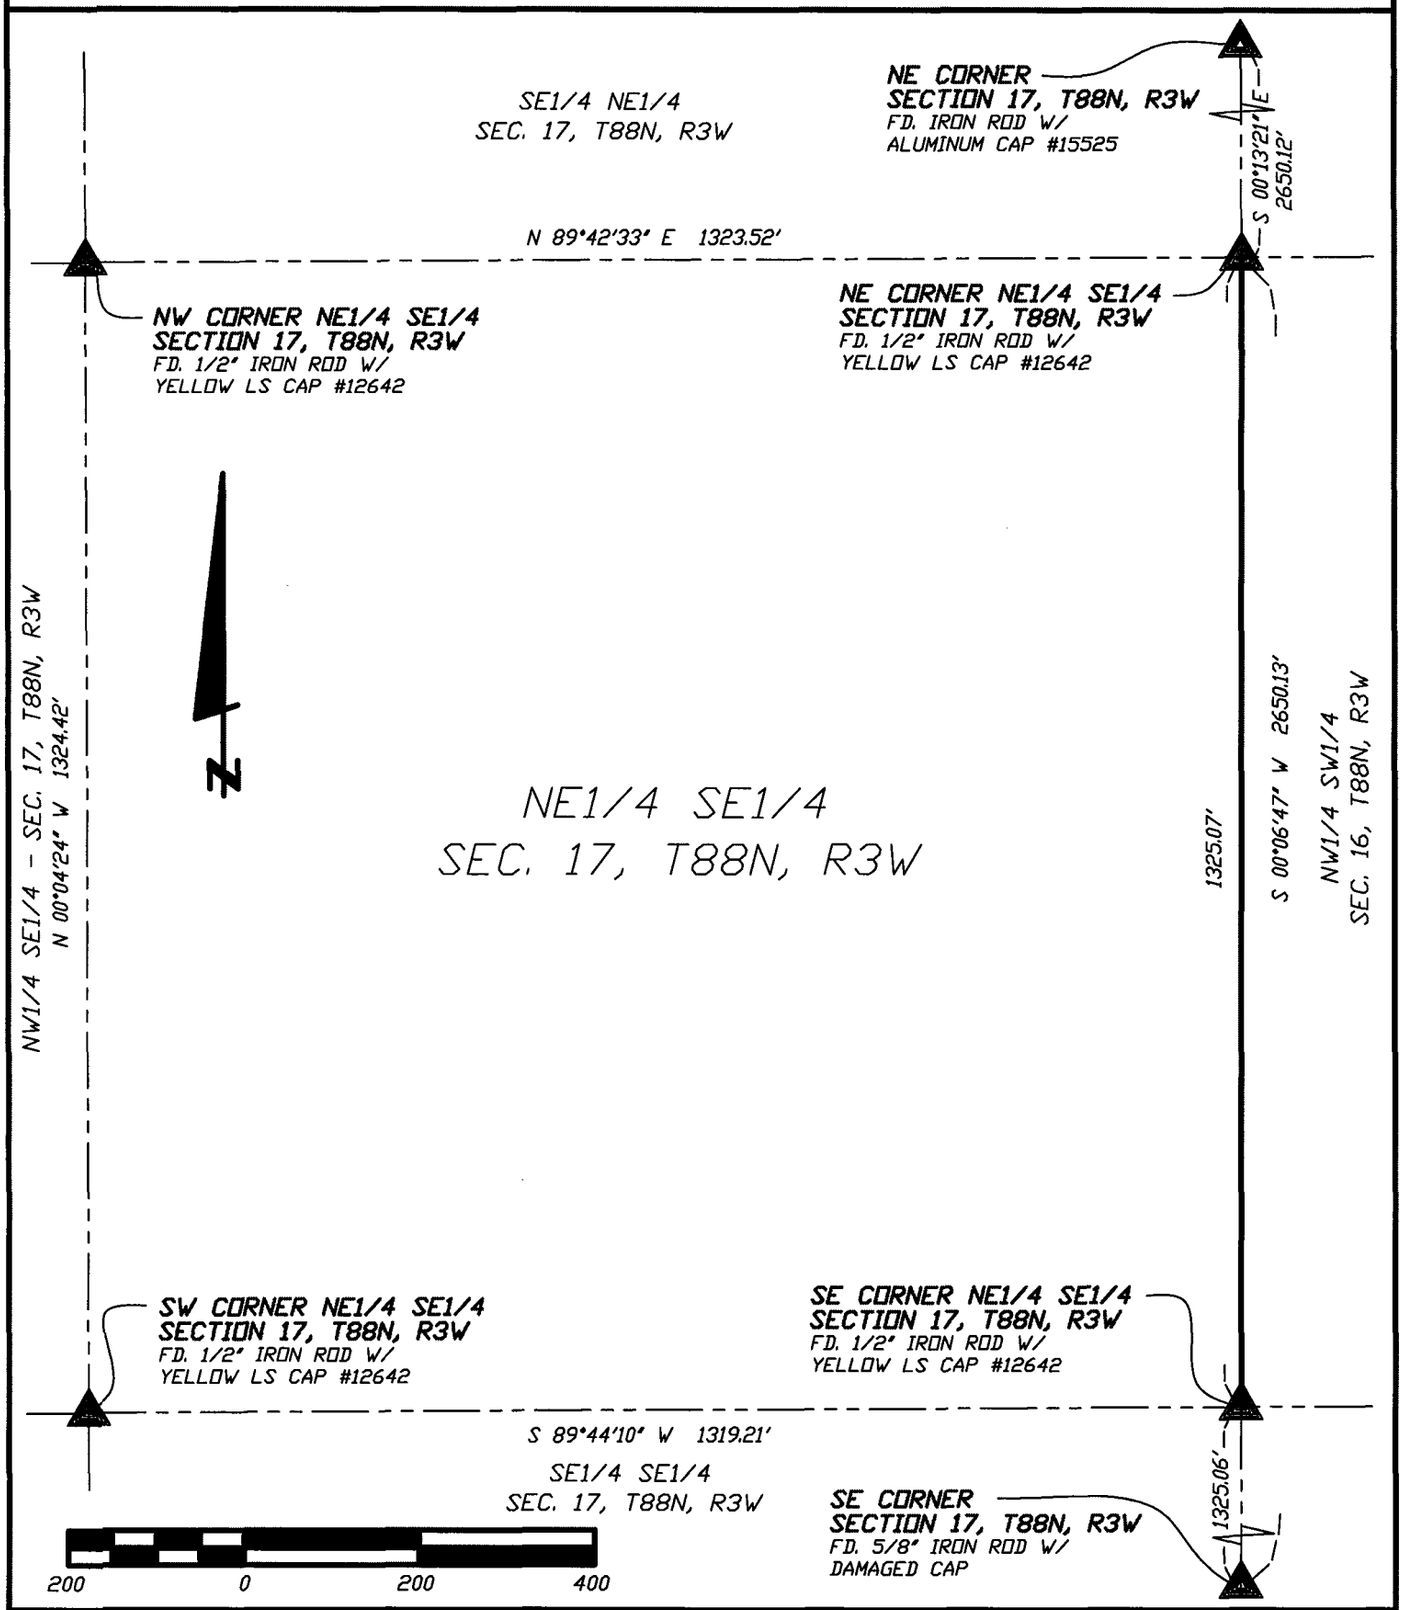

SCALE: 1" = 200'

DATE OF SURVEY: 11/26/2008

SHEET 1 OF 1

PROPRIETORS: NE1/4 SE1/4 SEC. 17, T88N, R3W - WILLIS J. ELGIN AND DOROTHY M. ELGIN

LICENSED LAND SURVEYOR
WILLIAM H. BURGER
12642
IOWA

NO. OF SHEETS COVERED BY THIS SEAL 1

I HEREBY CERTIFY THAT THIS LANDSURVEYING DOCUMENT WAS PREPARED AND RELATED SURVEY WORK WAS PERFORMED BY ME OR UNDER MY DIRECT PERSONAL SUPERVISION AND THAT I AM A DULY LICENSED LAND SURVEYOR UNDER THE LAWS OF THE STATE OF IOWA. MY LICENSE RENEWAL DATE IS DECEMBER 31, 2008

William H Burger 12/18/08

WILLIAM H. BURGER #12642 DATE

Wm. Burger
LandSurveyor
510 3rd Street West Court
Worthington, Iowa 52078

BOOK 2008 PAGE 3831