Book 2008 Page 3849

Document 2008 3849 Type 06 007 Pages 1
Date 12/19/2008 Time 3:16:08PM
Rec Amt $7.00

DEBORAH L PEYTON, RECORDER/REGISTRAR
DELAWARE COUNTY IOWA

X 240

TeKIPPE ENGINEERING, P.C., 1919 210th Street, P.O. Box 357, Manchester, Iowa 52057 Phone (563) 927-2060

UNITED STATES PUBLIC LAND SURVEY CORNER CERTIFICATE

OF

Land Survey Monuments situated in Section 18, Township 88 North, Range 6 West of the Fifth Principal Meridian, Delaware County, Iowa.

Previously recorded in (1) None (2) None in County Recorder's Office.
(book, page, document number, etc.)

(Show reason for preparing this certificate, the evidence and detailed procedures used in establishing the corner positions and monumentation found or placed.)


Monument Description and Remarks: (1) N 1/4 Corner of Section 18-T88N-R6W: Set 1/2"ø Rebar w/2" ø Aluminum Cap LS 7060 by starting at the South 1/4 Corner to a fence intersection at the Center of Section to an East West Fence line on the North Line of the Section.

(2) E 1/4 Corner of Section 18-T88N-R6W: Set Cut "X" based on the W 1/4 Corner and a Fence intersection at the Center of Section extending that Line east to a Line from a position at the NE Corner to the SE Corner of Section.

PLAN VIEW

Project Number 08703.LS
Field Book: Del Co. Prairie TWP No. 1, Pages 1-2

Show a minimum of three reference ties to durable physical objects, relevant monuments and physical conditions that will enable recovery of the corner.

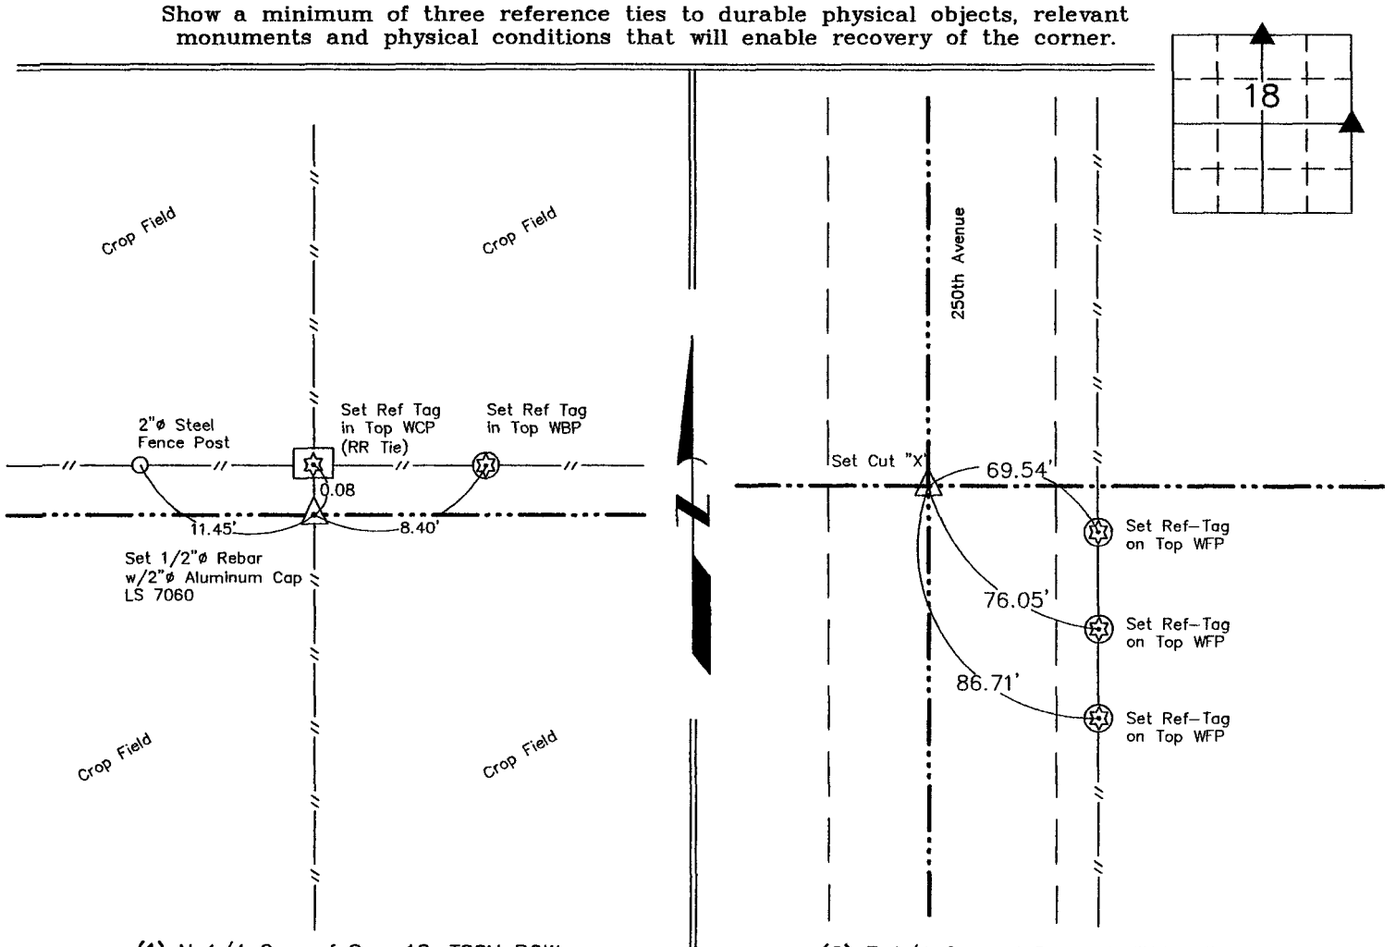

(1) N 1/4 Cor. of Sec. 18-T88N R6W
Set 1/2"ø Rebar w/2"ø Alum. Cap LS 7060

(2) E 1/4 Cor. of Sec. 18-T88N-R6W
Cut "X"

PROF. ENGR. & LAND SURVEYOR
LYLE G. TeKIPPE 7060
IOWA

I hereby certify that this land surveying document was prepared and the related survey work was performed by me or under my direct personal supervision and that I am a duly licensed Land Surveyor under the laws of the State of Iowa.

Lyle G. TeKippe 12-12-08
Lyle G. TeKippe Date

License Number 7060
My license renewal date is December 31, 2008.
Sheets covered by this seal: Individual

List Corners to be Indexed

Corners	Section	Twp.	Range
N 1/4 Cor.	18	88N	6W
E 1/4 Cor.	18	88N	6W