FILED

MAR 10 2009

CARLA K. BECKER
DELAWARE COUNTY AUDITOR

FILED

MAR 10 2009

CLAUDIA J. CAHALAN
DELAWARE COUNTY ASSESSOR

Book 2009 Page 963

Document 2009 963 Type 06 002 Pages 1
Date 3/10/2009 Time 10:25:12AM
Rec Amt $7.00


DEBORAH L PEYTON, RECORDER/REGISTRAR
DELAWARE COUNTY IOWA

RENU ✓

Prepared by: SCHNEIDER Land Surveying and Planning, Inc. P.O.Box 128 Farley, Iowa 52046 Ph#563-744-3631

PLAT OF SURVEY

PARCEL 'B' IN THE SW1/4 OF THE NW1/4 OF SECTION 36, TOWNSHIP 90 NORTH, RANGE 3 WEST OF THE 5th P.M., DELAWARE COUNTY, IOWA.

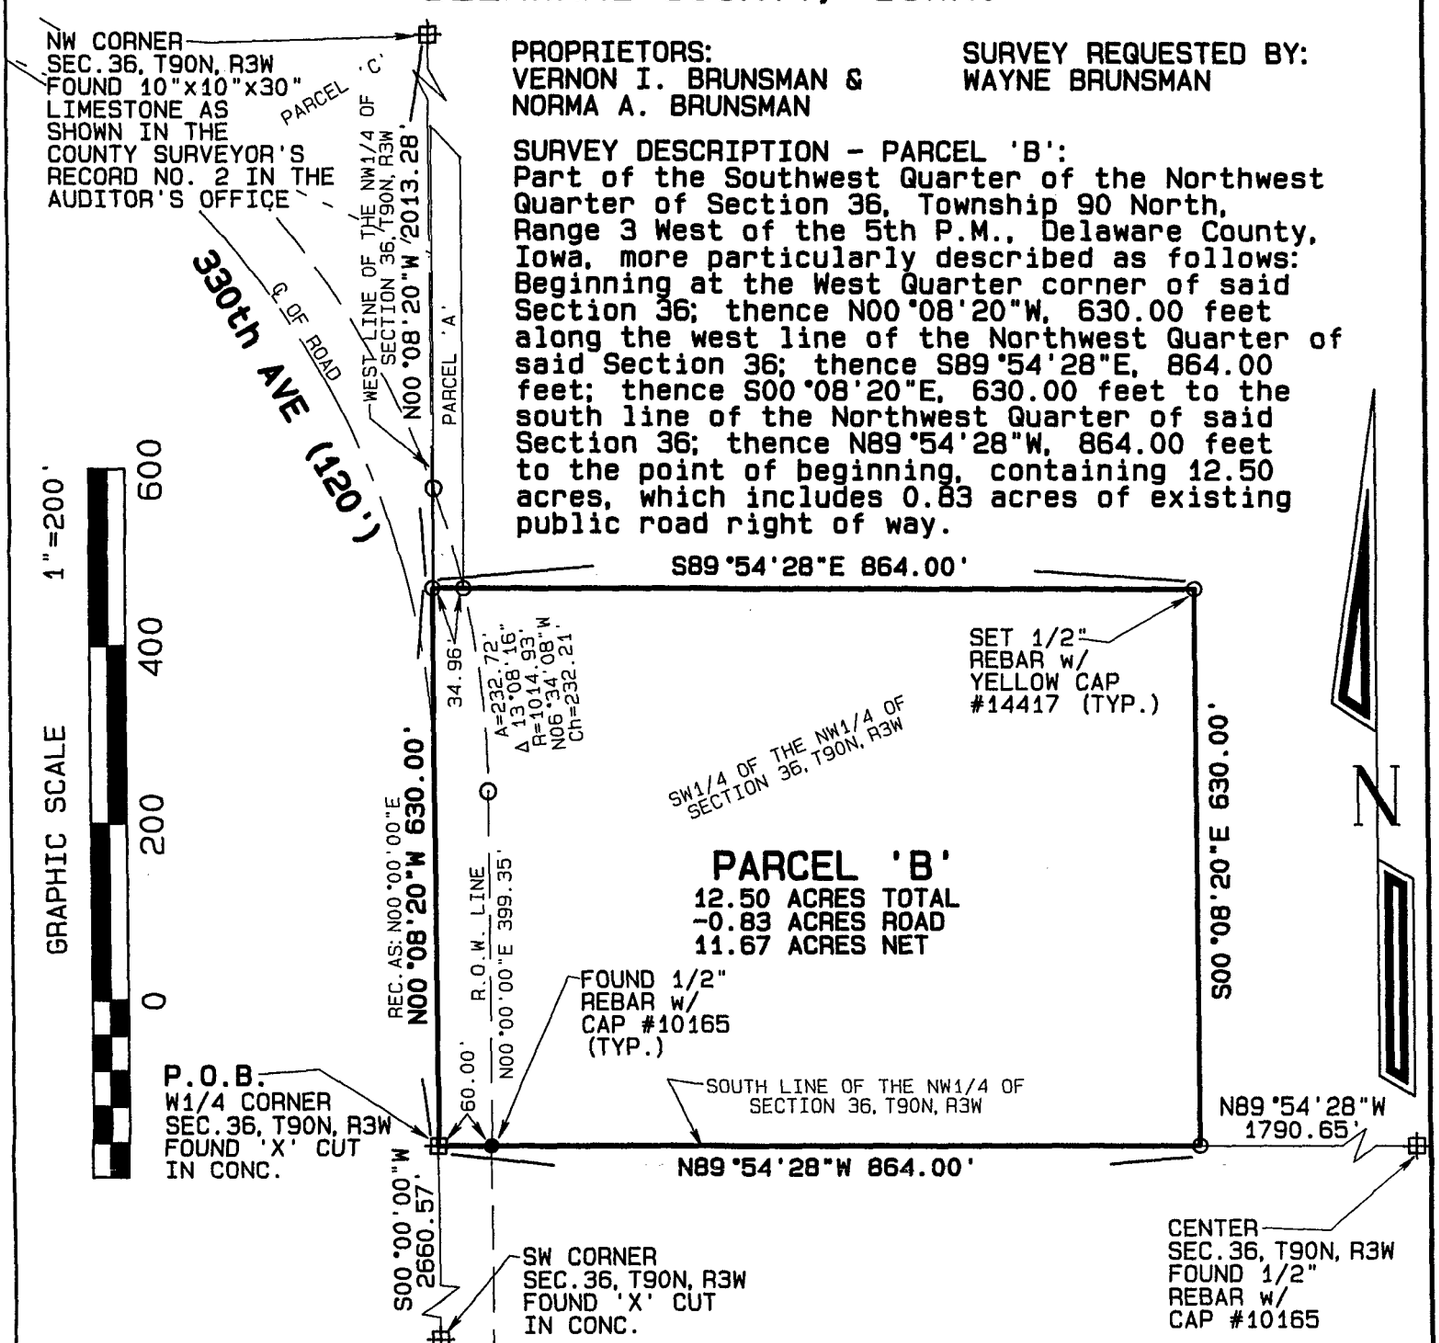

PROPRIETORS:
VERNON I. BRUNSMAN &
NORMA A. BRUNSMAN

SURVEY REQUESTED BY:
WAYNE BRUNSMAN

SURVEY DESCRIPTION - PARCEL 'B':
Part of the Southwest Quarter of the Northwest Quarter of Section 36, Township 90 North, Range 3 West of the 5th P.M., Delaware County, Iowa, more particularly described as follows: Beginning at the West Quarter corner of said Section 36; thence N00°08'20"W, 630.00 feet along the west line of the Northwest Quarter of said Section 36; thence S89°54'28"E, 864.00 feet; thence S00°08'20"E, 630.00 feet to the south line of the Northwest Quarter of said Section 36; thence N89°54'28"W, 864.00 feet to the point of beginning, containing 12.50 acres, which includes 0.83 acres of existing public road right of way.

LICENSED LAND SURVEYOR
DAVID P. SCHNEIDER #14417
IOWA

I hereby certify that this land surveying document was prepared and the related survey work was performed by me or under my direct personal supervision and that I am a duly licensed Land Surveyor under the laws of the State of Iowa.

David P. Schneider P.L.S. #14417 Date: 3/9/2009
My license renewal date is December 31, 2009.

Pages or sheets covered by this seal: THIS SHEET ONLY

SCHNEIDER
Land Surveying
&
Planning, Inc.
P.O. Box 128
Farley, Iowa 52046
Ph# 563-744-3631
Fax 563-744-3629

Project: 1303PS
Date: 2/25/2009
Sheet: 1 of 1

BOOK 2009 PAGE 963