FILED

APR 27 2009

CARLA K. BECKER
COUNTY AUDITOR

FILED

APR 27 2009


CLAUDIA J. CAHALAN
DELAWARE COUNTY ASSESSOR

Book 2009 Page 1672
Document 2009 1672 Type 06 002 Pages 1
Date 4/27/2009 Time 2:56:54PM
Rec Amt $7.00

DEBORAH L PEYTON, RECORDER/REGISTRAR
DELAWARE COUNTY IOWA

PREPARED BY BILL BURGER 510 3RD STREET WEST COURT, WORTHINGTON, IOWA 52078 (563) 855 2028

RETRACEMENT SURVEY OF PART OF THE SOUTH LINE OF THE NORTHEAST QUARTER (NE1/4) OF THE NORTHWEST QUARTER (NW1/4) OF THE SOUTHWEST QUARTER (SW1/4) LYING EAST OF THE ROAD, IN SECTION TWENTY-FOUR (24), TOWNSHIP EIGHTY-SEVEN NORTH (T87N), RANGE FOUR WEST (R4W) OF THE FIFTH PRINCIPAL MERIDIAN, DELAWARE COUNTY, IOWA

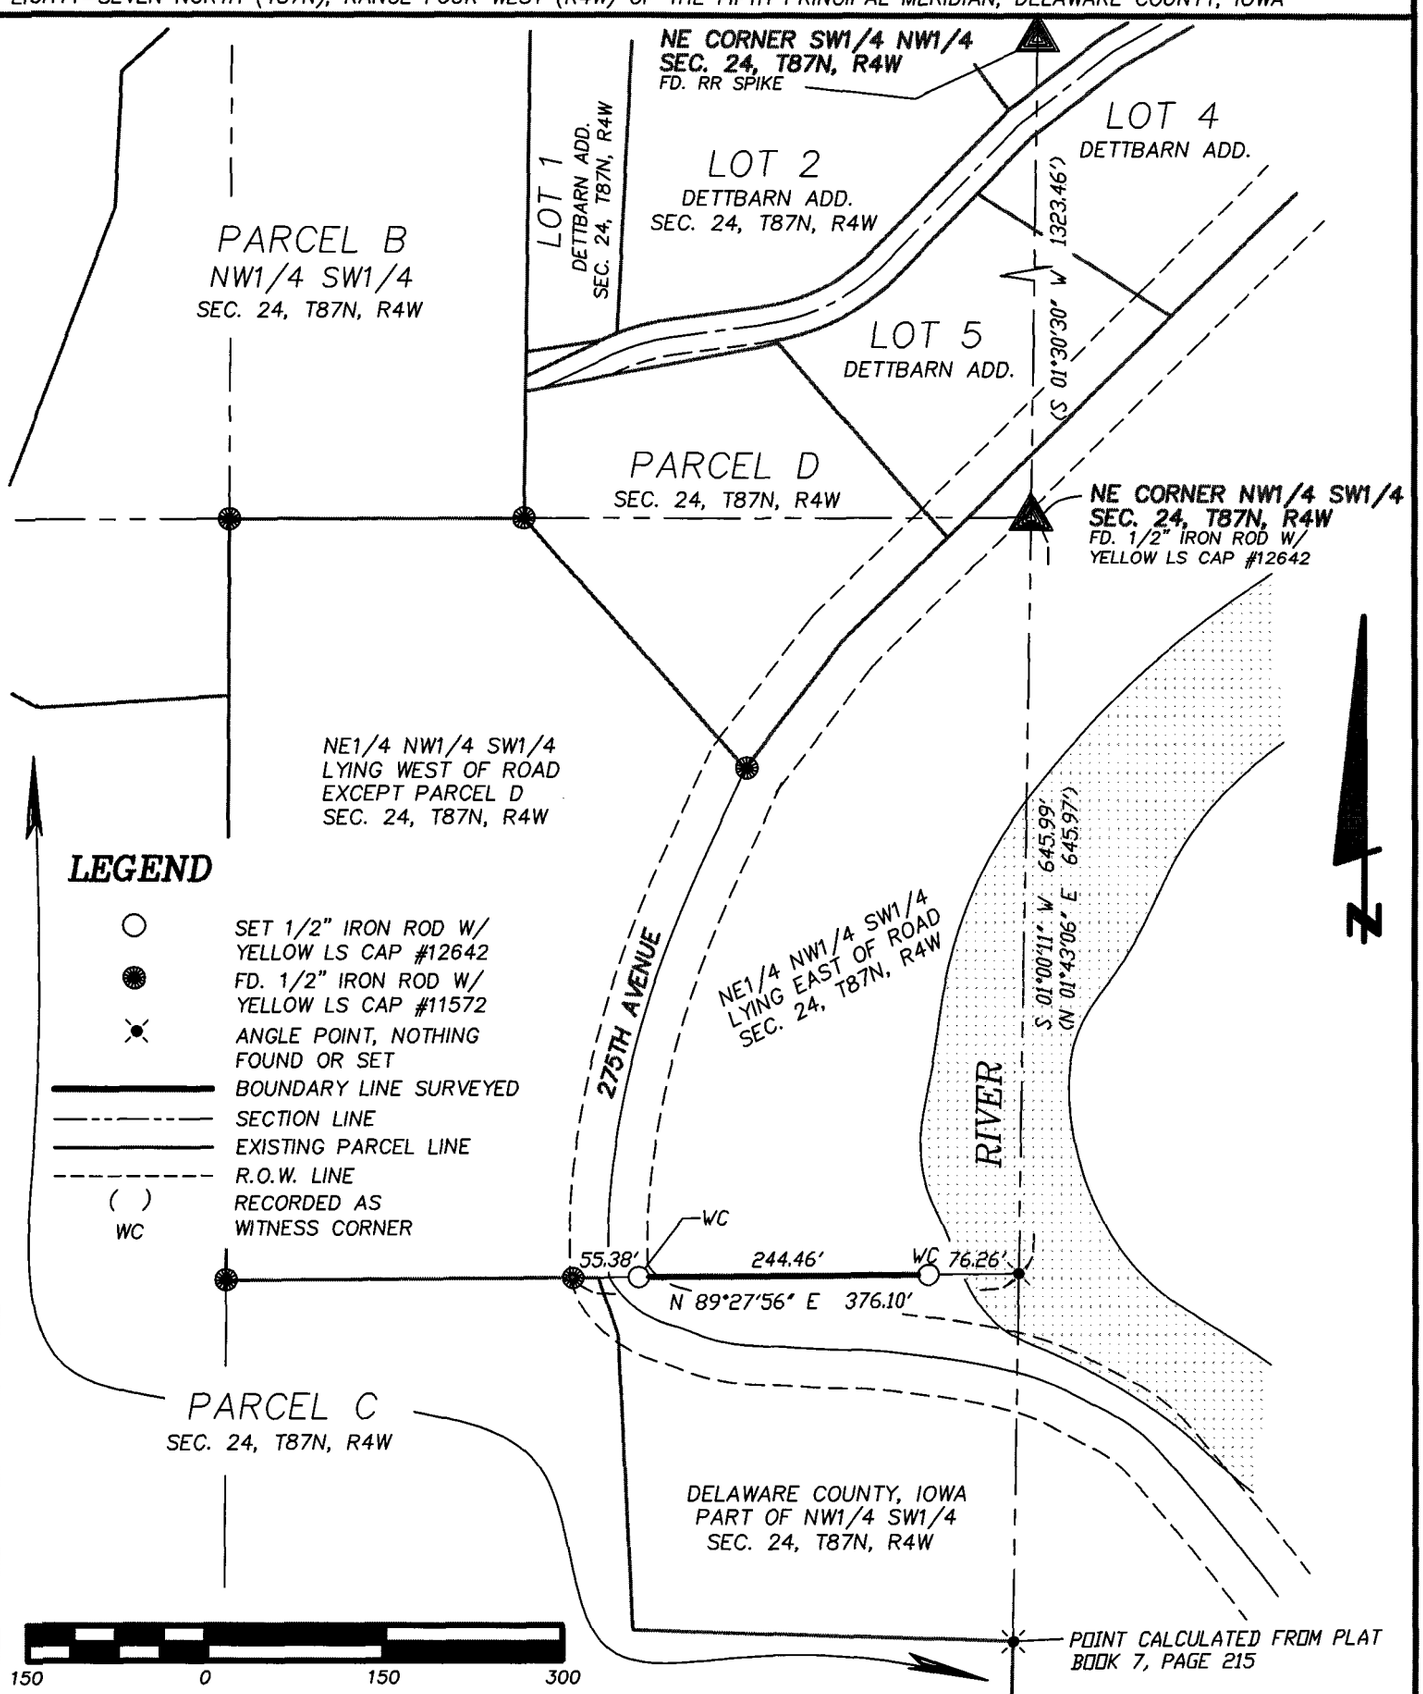

SCALE: 1" = 150' | DATE OF SURVEY: 2/13/2009 | SHEET 1 OF 1

PROPRIETORS: NE1/4 NW1/4 SW1/4 LYING EAST OF ROAD – ROBERT L. GATES ET AL, % LARRY SHEPPARD/POWER OF ATTORNEY

LICENSED LAND SURVEYOR
WILLIAM H. BURGER
12642
IOWA

NO. OF SHEETS COVERED BY THIS SEAL 1

I HEREBY CERTIFY THAT THIS LANDSURVEYING DOCUMENT WAS PREPARED AND RELATED SURVEY WORK WAS PERFORMED BY ME OR UNDER MY DIRECT PERSONAL SUPERVISION AND THAT I AM A DULY LICENSED LAND SURVEYOR UNDER THE LAWS OF THE STATE OF IOWA.
MY LICENSE RENEWAL DATE IS DECEMBER 31, 2010

William H. Burger 4/27/09
WILLIAM H. BURGER #12642 DATE

Wm. Burger
LandSurveyor
510 3rd Street West Court
Worthington, Iowa 52078

BOOK 2009 PAGE 1672