Book 2009 Page 1697
Document 2009 1697 Type 06 002 Pages 1
Date 4/28/2009 Time 4:20:01PM
Rec Amt $7.00

DEBORAH L PEYTON, RECORDER/REGISTRAR
DELAWARE COUNTY IOWA

FILED

APR 28 2009

CARLA K. BECKER
DELAWARE COUNTY AUDITOR

FILED


APR 28 2009

CLAUDIA J. CAHALAN
DELAWARE COUNTY ASSESSOR

PREPARED BY: RANDALL L. RATTENBORG; 105 W. MAIN ST., MANCHESTER, IA 52057 563-927-2434

PLAT OF SURVEY

A RETRACEMENT OF THE NORTH 60 FEET OF THE WEST 140 FEET OF ORCHARD LOT IN HENRY ACERS' ADDITION SECTION 29, T89N, R5W, OF THE FIFTH P.M., CITY OF MANCHESTER, DELAWARE COUNTY, IOWA

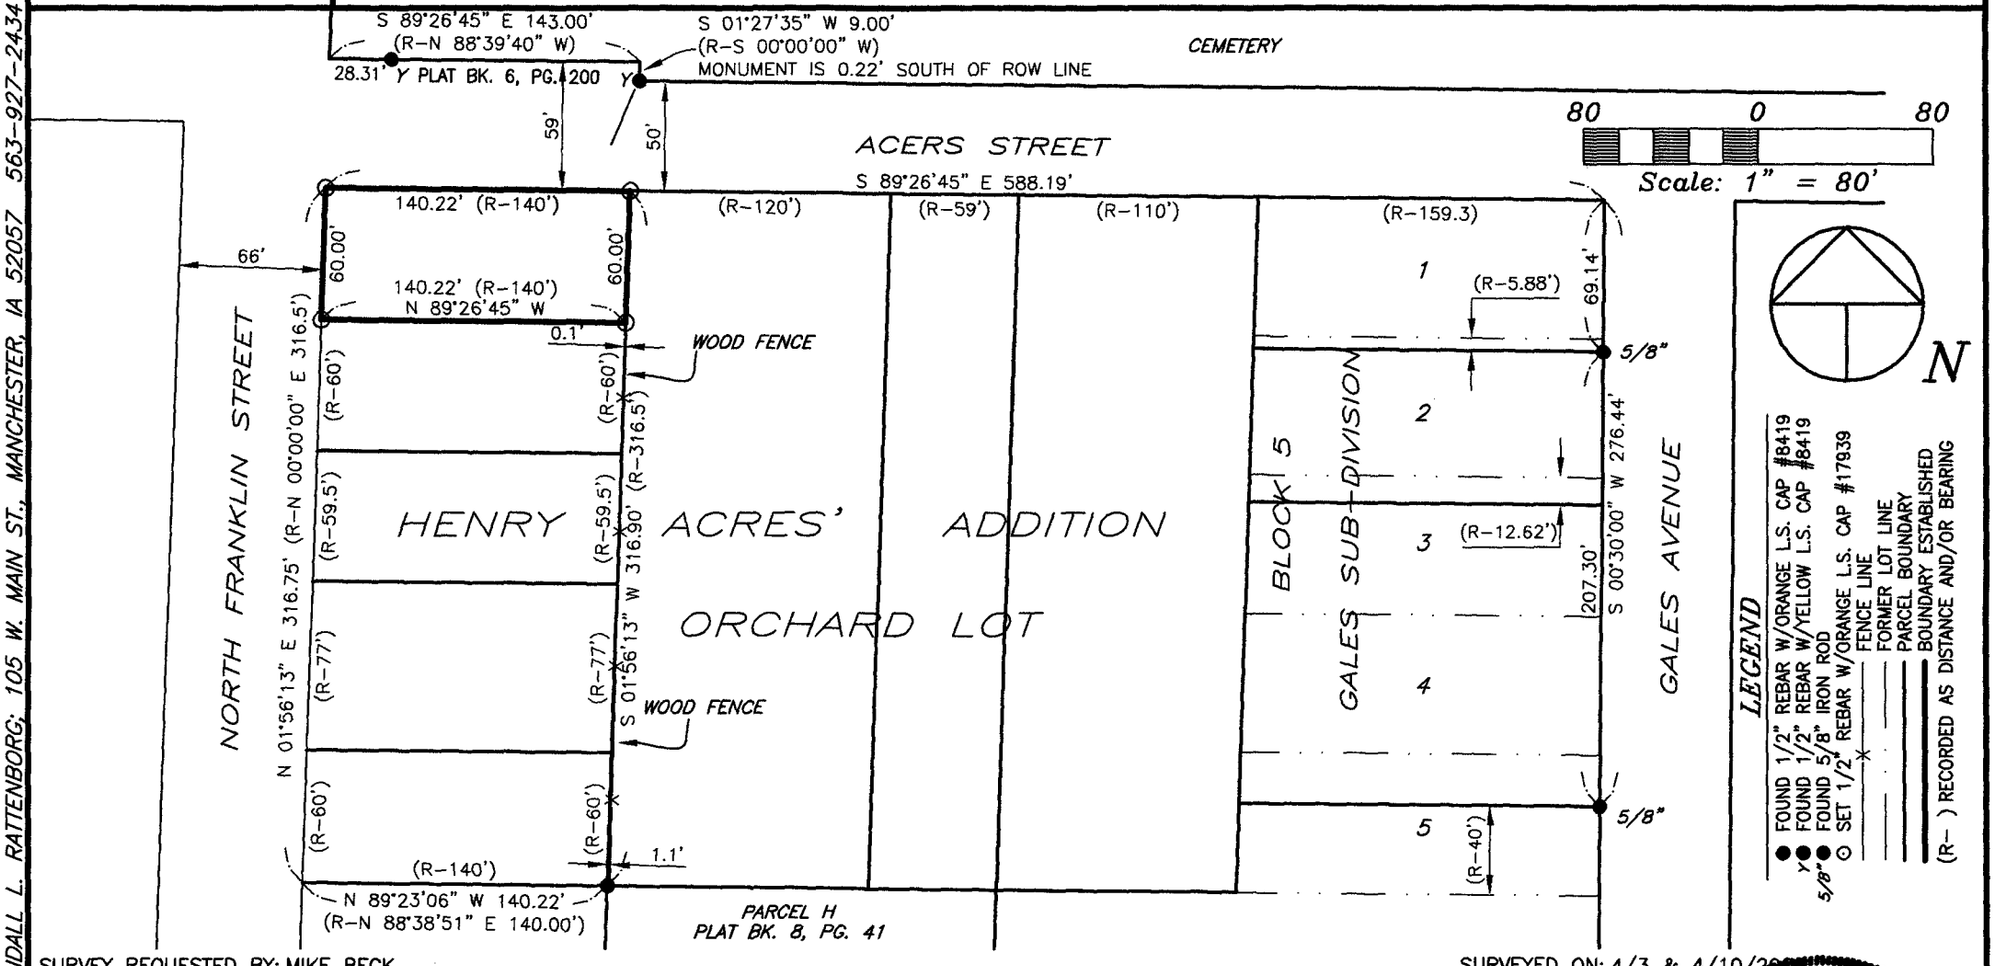

SURVEY REQUESTED BY: MIKE BECK

SURVEYED ON: 4/3 & 4/10/2009

SCALE: 1"=80'	PROPRIETORS: JAMES S. HEMPHILL
DATE: 4/9/2009	PROJECT NO. 09-08
DRAWN BY: RLR	
CHECKED BY: JDG	
GPS: MANCHESTER	
REVISED	
SHEET 1 OF 1	

I HEREBY CERTIFY THAT THIS LAND SURVEYING DOCUMENT WAS PREPARED AND THE RELATED SURVEY WORK WAS PERFORMED BY ME OR UNDER MY DIRECT PERSONAL SUPERVISION AND THAT I AM A DULY LICENSED LAND SURVEYOR UNDER THE LAWS OF THE STATE OF IOWA.

RANDALL L. RATTENBORG, L.S. — LICENSE #17939 — DATE 4/28/09

MY LICENSE RENEWAL DATE IS DECEMBER 31, 2009

LICENSED LAND SURVEYOR
RANDALL L. RATTENBORG
17939
IOWA

PAGES OR SHEETS COVERED BY THIS SEAL: 1

GIBBS ENGINEERING & SURVEYING
105 WEST MAIN STREET, MANCHESTER, IA 52057

BOOK 2009 PAGE 1697