Book 2009 Page 2886

Document 2009 2886 Type 06 002 Pages 1
Date 7/22/2009 Time 9:26:43AM
Rec Amt $7.00

B-77

DEBORAH L PEYTON, RECORDER/REGISTRAR
DELAWARE COUNTY IOWA

FILED
JUL 22 2009
CLAUDIA J. CAHALAN
DELAWARE COUNTY ASSESSOR


FILED
JUL 22 2009
CARLA K. BECKER
DELAWARE COUNTY AUDITOR

Del. Co. Recorder

Prepared by: SCHNEIDER Land Surveying and Planning, Inc. P.O.Box 128 Farley, Iowa 52046 Ph#563-744-3631

PLAT OF SURVEY (RETRACEMENT)

THE EAST 125 FEET OF THE SOUTH 404 FEET OF THE SOUTHWEST QUARTER OF THE NORTHEAST QUARTER OF THE SOUTHWEST QUARTER OF SECTION 33, T89N, R5W OF THE 5th P.M., CITY OF MANCHESTER, DELAWARE COUNTY, IOWA.

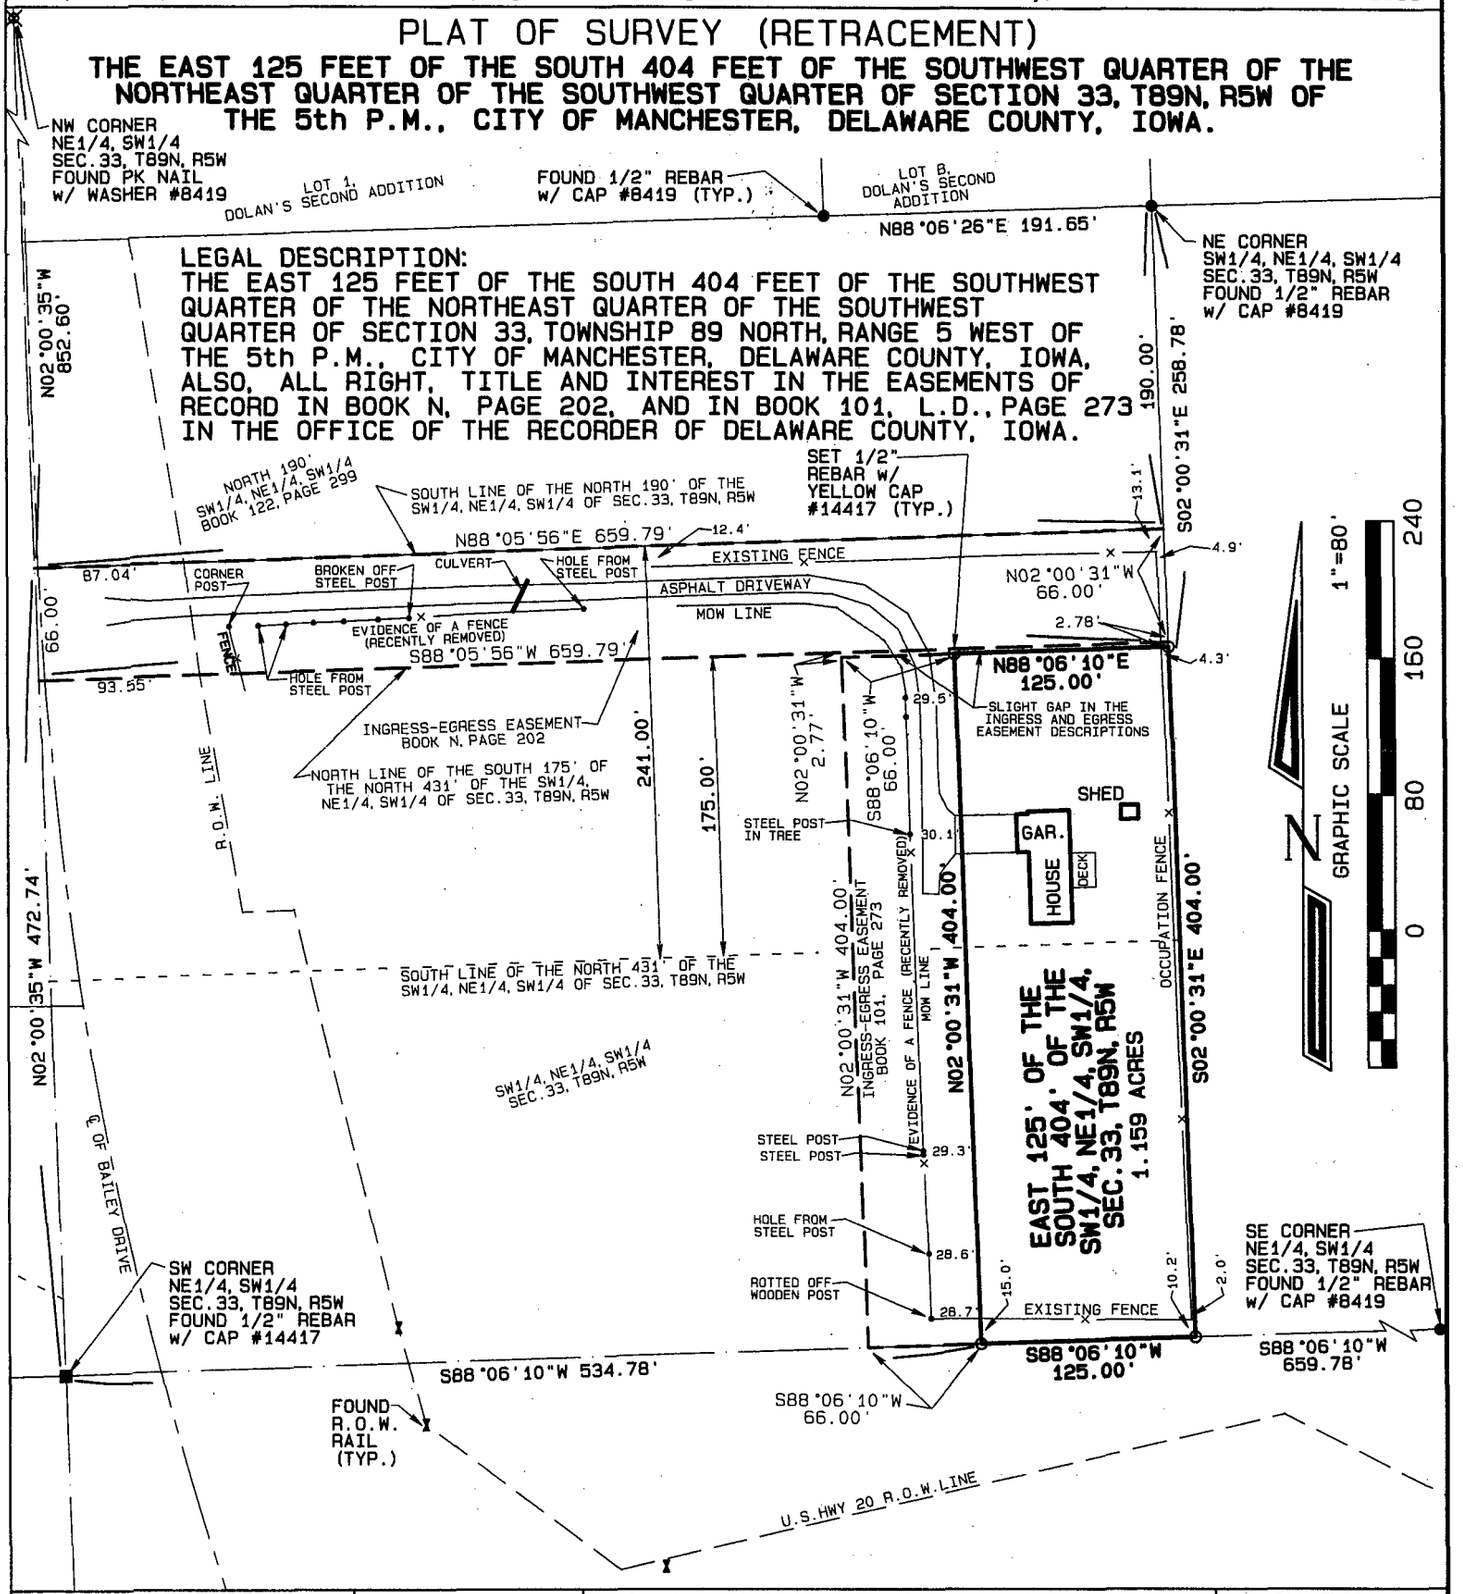

PROPRIETORS:
DANIEL J. RAUSCH AND
MISTY L. RAUSCH

SURVEY REQUESTED BY:
DANIEL J. RAUSCH AND
MISTY L. RAUSCH

LICENSED LAND SURVEYOR
DAVID P. SCHNEIDER #14417
IOWA

I hereby certify that this land surveying document was prepared and the related survey work was performed by me or under my direct personal supervision and that I am a duly licensed Land Surveyor under the laws of the State of Iowa.

David P. Schneider P.L.S. #14417 Date: 7/20/2009
My license renewal date is December 31, 2009.

Pages or sheets covered by this seal: THIS SHEET ONLY

SCHNEIDER
Land Surveying & Planning, Inc.
P.O. Box 128
Farley, Iowa 52046
Ph# 563-744-3631
Fax 563-744-3629

Project: 1342
Date: 7/11/2009
Sheet: 1 of 1

BOOK 2009 PAGE 2886