Book 2009 Page 2978

Document 2009 2978 Type 06 002 Pages 1
Date 7/29/2009 Time 12:16:39PM
Rec Amt $7.00

DEBORAH L PEYTON, RECORDER/REGISTRAR
DELAWARE COUNTY IOWA

FILED

JUL 29 2009

CARLA K. BECKER
DELAWARE COUNTY AUDITOR

FILED

JUL 29 2009


CLAUDIA J. CAHALAN
DELAWARE COUNTY ASSESSOR

PREPARED BY: RANDALL L. RATTENBORG; 105 W. MAIN ST., MANCHESTER, IA 52057 563-927-2434

PLAT OF SURVEY

THE PLATTED ALLEY IN BLOCK 13, ORIGINAL TOWN OF DELHI

SEC. 17, T88N, R4W OF THE FIFTH P.M., DELAWARE COUNTY, IOWA

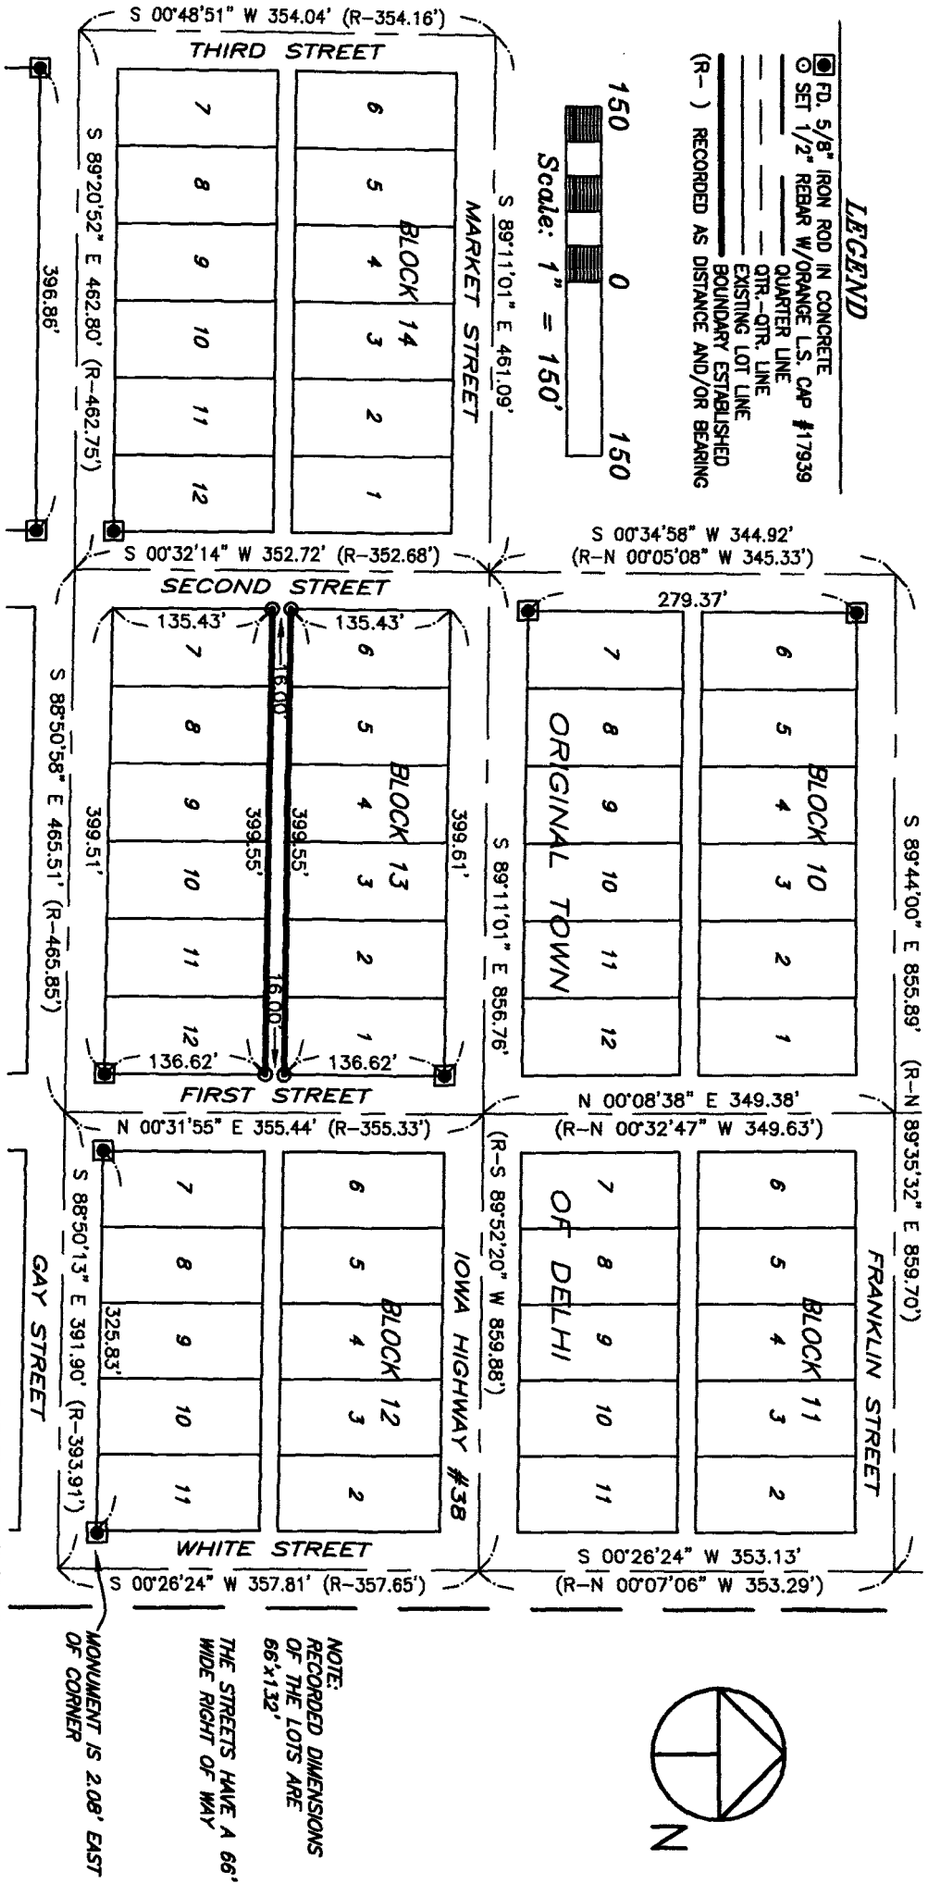

SURVEY REQUESTED BY: CITY OF DELHI

PROPRIETORS:

CITY OF DELHI

I HEREBY CERTIFY THAT THIS LAND SURVEYING DOCUMENT WAS PREPARED AND THE RELATED SURVEY WORK WAS PERFORMED BY ME OR UNDER MY DIRECT PERSONAL SUPERVISION AND THAT I AM A DULY LICENSED LAND SURVEYOR UNDER THE LAWS OF THE STATE OF IOWA.

RANDALL L. RATTENBORG, L.S.
MY LICENSE RENEWAL DATE IS DECEMBER 31, 2009

LICENSE #17939

7/29/09
DATE

GIBBS ENGINEERING & SURVEYING
105 WEST MAIN STREET, MANCHESTER, IA 52057

SURVEYED ON: 6/8/2009

PROJECT NO. 09-19

SCALE: 1"=150'	
DATE: 6/9/2009	
DRAWN BY: RLR	
CHECKED BY: JDG	
GPS: DELHI-260	
REVISED	
SHEET 1 OF 1	

LICENSED LAND SURVEYOR
RANDALL L. RATTENBORG
17939
IOWA

PAGES OR SHEETS COVERED BY THIS SEAL: 1