Book 2010 Page 482

Document 2010 482 Type 06 002 Pages 2
Date 2/22/2010 Time 8:25:52AM
Rec Amt $12.00

FILED
FEB 22 2010
CLAUDIA J. CAHALAN
DELAWARE COUNTY ASSESSOR

FILED
FEB 22 2010
CARLA K. BECKER
DELAWARE COUNTY AUDITOR

DEBORAH L PEYTON, RECORDER/REGISTRAR
DELAWARE COUNTY IOWA


ENV.

MOHN SURVEYING, INC. • ROGER R. MOHN • 1890 GREAT RIVER ROAD • LANSING, IOWA 52151 • 563-538-4067

PLAT OF SURVEY

of

PARCEL 'DD' BEING IN THE SOUTHEAST QUARTER OF THE NORTHWEST QUARTER (SE1/4–NW1/4) OF SECTION 14, TOWNSHIP 88 NORTH, RANGE 5 WEST OF THE FIFTH PRINCIPAL MERIDIAN, DELAWARE COUNTY, IOWA.

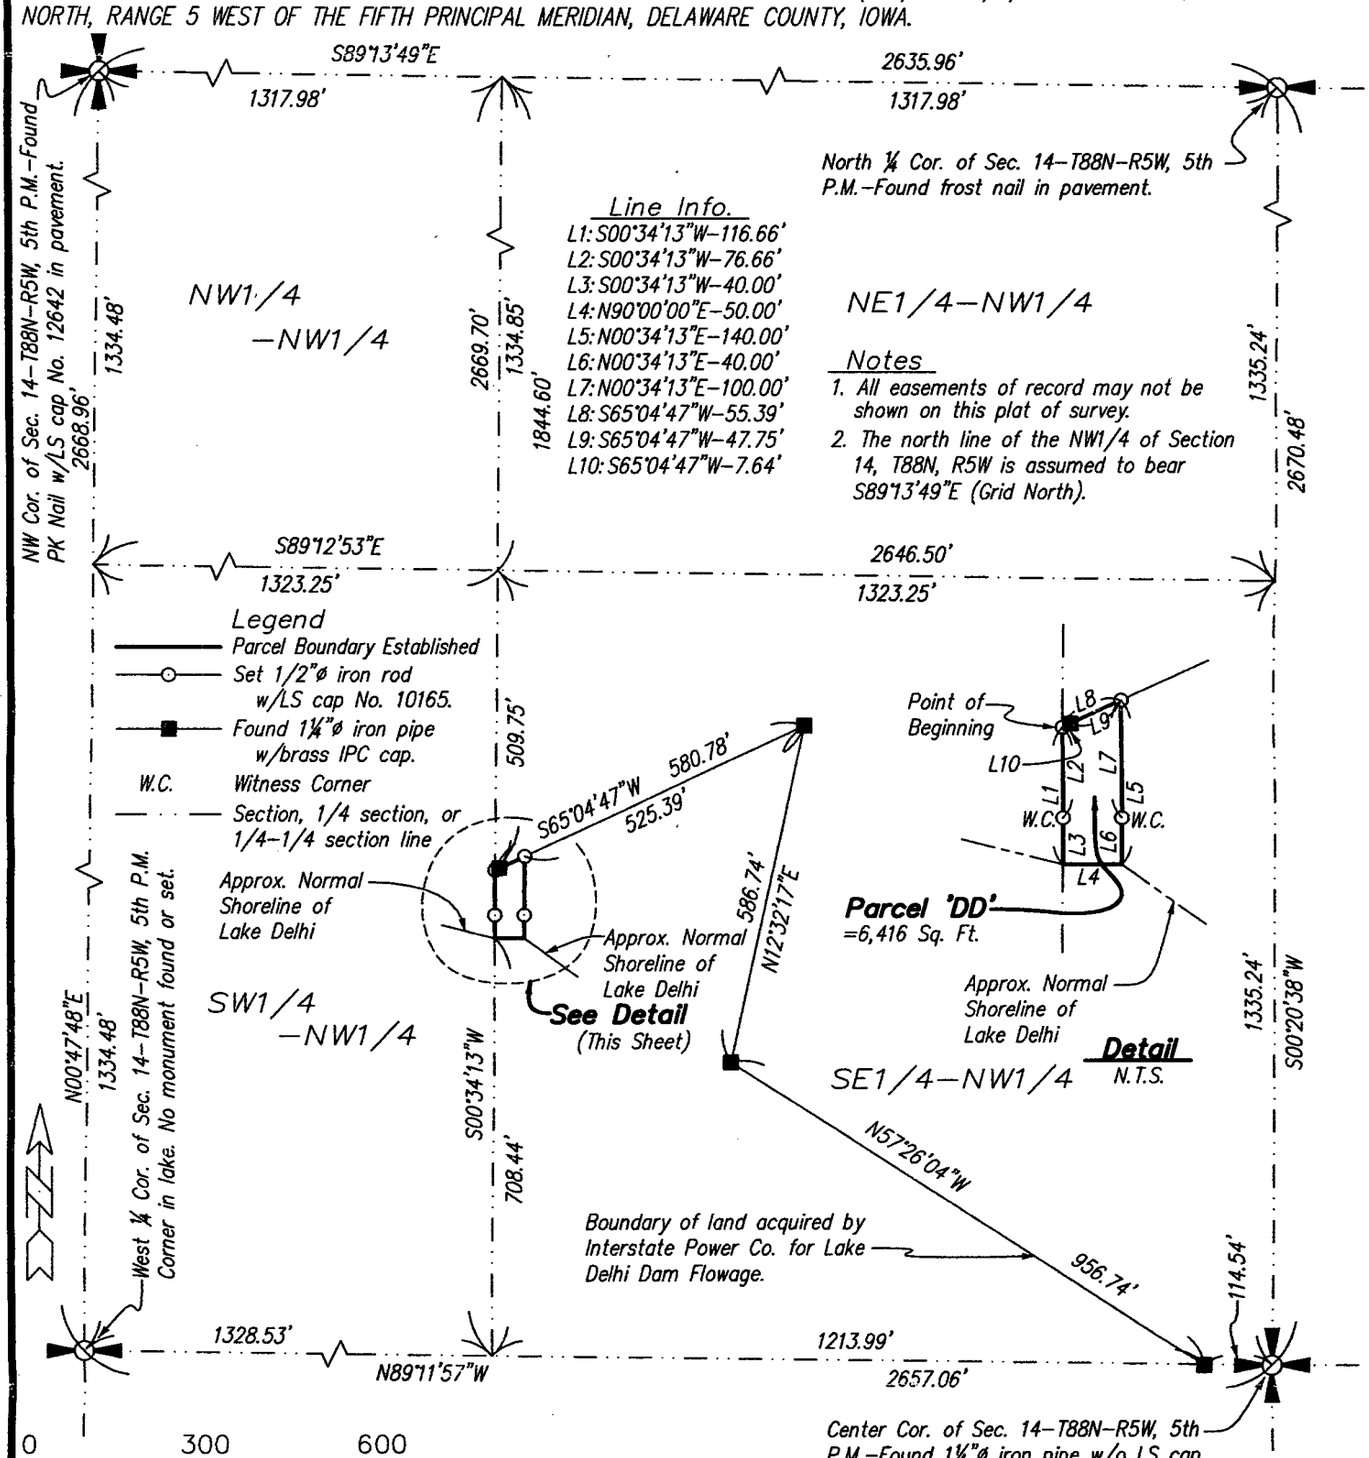

0 300 600

Scale 1" = 300'

Proprietor(s):
Lake Delhi Recreation Association
Survey requested by:
Lake Delhi Recreation Association

Sheet No. 1 of 2
Surveyed: Jan., 2010
January 25, 2010 Drawn By: ARL
Y:\Drawings\Surveys\2010\Delaware\LkeDehli\Pipeline\Pipeline.dwg

SEAL

LICENSED LAND SURVEYOR
Roger R. Mohn 10165
IOWA

I hereby certify that this land surveying document was prepared and the related survey work was performed by me or under my direct personal supervision and that I am a duly licensed Land Surveyor under the laws of the State of Iowa.

Roger R. Mohn January 25, 2010
Roger R. Mohn Date
License Number 10165
My license renewal date is December 31, 2010
Pages or sheets covered by this seal: Sheet 1 of 2 through 2 of 2.

PLAT OF SURVEY OF:

Parcel 'DD' being part of the Southeast Quarter of the Northwest Quarter (SE1/4-NW1/4) of Section Fourteen (14), Township Eighty-eight (88) North, Range Five (5) West of the Fifth Principal Meridian, Delaware County, Iowa, containing 6,416 square feet, more or less. The exterior boundary is more particularly described by metes and bounds as follows:

Commencing at the Northwest Corner of Section 14, Township 88 North, Range 5 West of the 5th P.M.; thence S 89°-13'-49" E, 1317.98 feet along the north line of the NW1/4 of said Section 14; thence S 00°-34'-13" W, 1844.60 feet along the west line of the NE1/4-NW1/4 and the west line of the SE1/4-NW1/4 of said Section 14 to the Point of Beginning; thence S 00°-34'-13" W, 116.66 feet along the west line of the SE1/4-NW1/4 of said Section 14; thence N 90°-00'-00" E, 50.00 feet; thence N 00°-34'-13" E, 140.00 feet; thence S 65°-04'-47" W, 55.39 feet to the Point of Beginning. Said described parcel contains 6,416 square feet, more or less. The north line of the NW1/4 of Section 14, T88N, R5W is assumed to bear S 89°-13'-49" E (Grid North).