
RETRACEMENT SURVEY OF LOT 1 AND THE EAST 8.0' OF LOT 2 OF BLOCK 37, EARLVILLE, FORMERLY NOTTINGHAM, IOWA

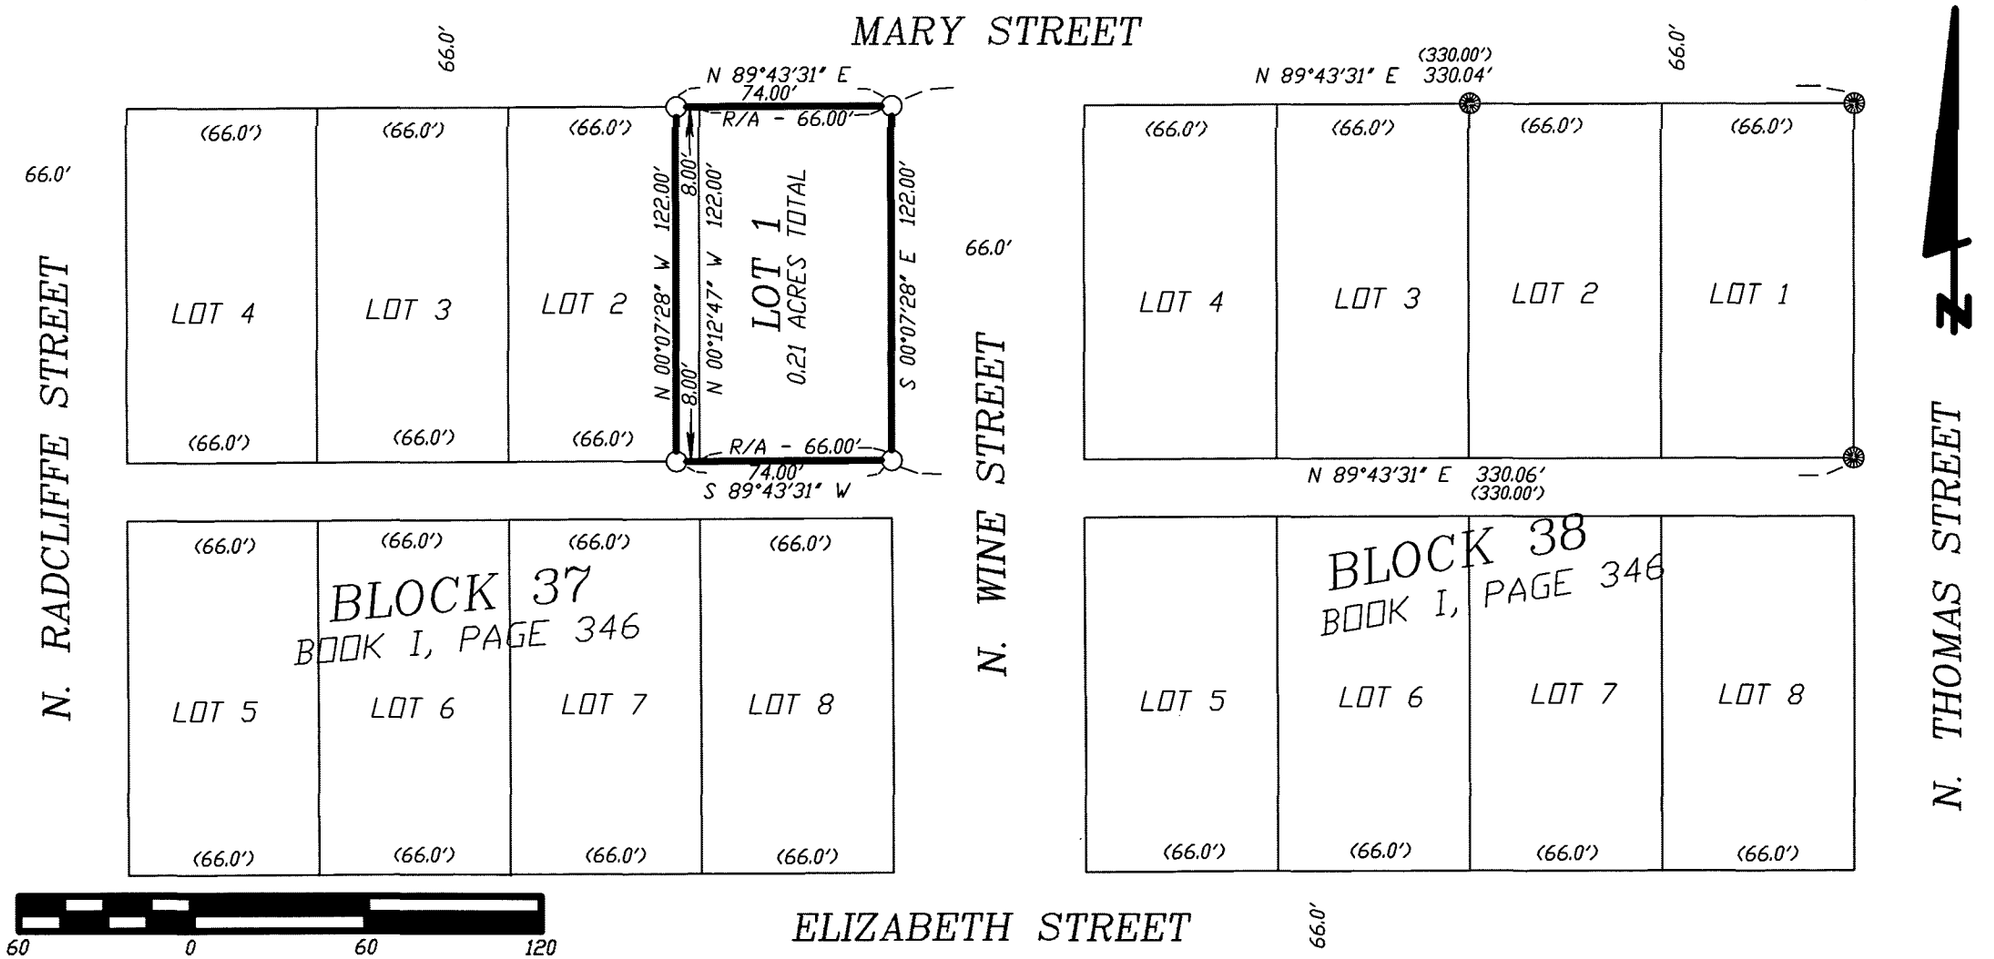

DATE OF SURVEY: 3/26/2010 | SHEET 1 OF 1

PROPRIETORS: KENNETH P. HART | SCALE: 1" = 100'

I HEREBY CERTIFY THAT THIS LANDSURVEYING DOCUMENT WAS PREPARED AND RELATED SURVEY WORK WAS PERFORMED BY ME OR UNDER MY DIRECT PERSONAL SUPERVISION AND THAT I AM A DULY LICENSED LAND SURVEYOR UNDER THE LAWS OF THE STATE OF IOWA. MY LICENSE RENEWAL DATE IS DECEMBER 31, 2010

William H Burger 4/5/10

WILLIAM H. BURGER #12642 DATE

LICENSED LAND SURVEYOR
WILLIAM H. BURGER
12642
IOWA

NO. OF SHEETS COVERED BY THIS SEAL 1

Wm. Burger
LandSurveyor
510 3rd Street West Court
Worthington, Iowa 52078

LEGEND

- ○ SET 1/2" IRON ROD W/ YELLOW LS CAP #12642
- ◉ FD. IRON ROD W/ ALUMINUM LS CAP #5227
- ——— BOUNDARY LINE RETRACED
- ( ) R/A RECORDED AS RECORDED AND ACTUAL

PREPARED BY BILL BURGER 510 3RD STREET WEST COURT, WORTHINGTON, IOWA 52078 (563) 855 2028

CARLA K. BECKER
DELAWARE COUNTY AUDITOR
APR 5 2010
FILED

CLAUDIA J. CAHALAN
DELAWARE COUNTY ASSESSOR
APR 5 2010
FILED

DEBORAH L PEYTON, RECORDER/REGISTRAR
DELAWARE COUNTY IOWA
Book 2010 Page 979
Document 2010 979 Type 06 002 Pages 1
Date 4/05/2010 Time 3:26:18PM
Rec Amt $7.00