FILED
APR 26 2010
CARLA K. BECKER
DELAWARE COUNTY AUDITOR

FILED
APR 26 2010
CLAUDIA J. CAHALAN
DELAWARE COUNTY ASSESSOR

Book 2010 Page 1199
Document 2010 1199 Type 06 002 Pages 1
Date 4/26/2010 Time 8:59:17AM
Rec Amt $7.00


DEBORAH L PEYTON, RECORDER/REGISTRAR
DELAWARE COUNTY IOWA

(X) ENV

PREPARED BY BILL BURGER 510 3RD STREET WEST COURT, WORTHINGTON, IOWA 52078 (563) 855 2028

PLAT OF SURVEY

RETRACEMENT SURVEY OF THE EAST 400 FEET OF THE SOUTH 400 FEET OF THE NORTHEAST QUARTER (NE1/4), SECTION THIRTY-TWO (32), TOWNSHIP EIGHTY-SEVEN NORTH (T87N), RANGE SIX WEST (R6W) OF THE FIFTH PRINCIPAL MERIDIAN, DELAWARE COUNTY, IOWA

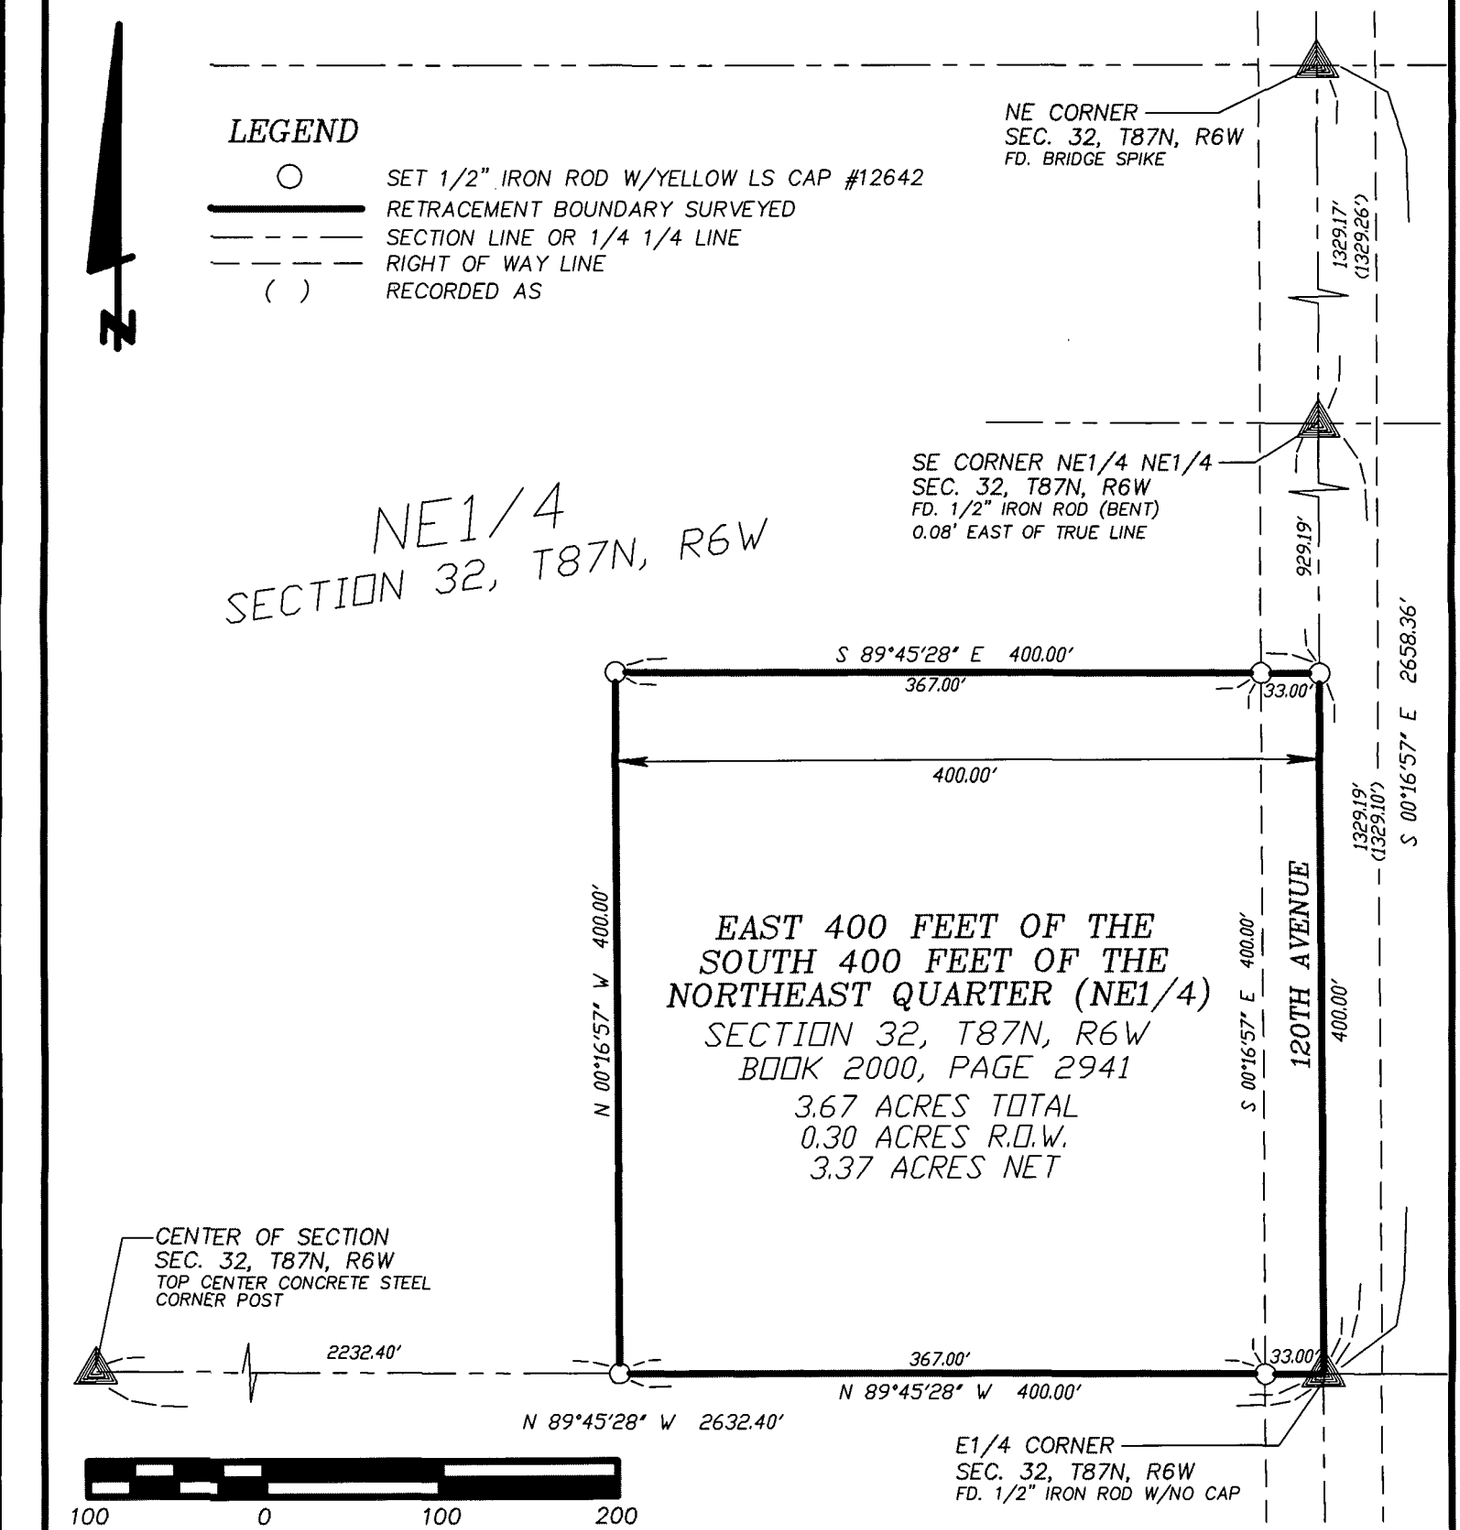

DATE OF SURVEY: 4/5/2010 | SHEET 1 OF 1

PROPRIETORS: JOSEPH R. BRENKE & COLLEEN A. BRENKE | SCALE: 1" = 100'

LICENSED LAND SURVEYOR
WILLIAM H. BURGER
12642
IOWA

NO. OF SHEETS COVERED BY THIS SEAL 1

I HEREBY CERTIFY THAT THIS LANDSURVEYING DOCUMENT WAS PREPARED AND RELATED SURVEY WORK WAS PERFORMED BY ME OR UNDER MY DIRECT PERSONAL SUPERVISION AND THAT I AM A DULY LICENSED LAND SURVEYOR UNDER THE LAWS OF THE STATE OF IOWA. MY LICENSE RENEWAL DATE IS DECEMBER 31, 2010

William H Burger 4/26/10

WILLIAM H. BURGER #12642 DATE

Wm. Burger
LandSurveyor
510 3rd Street West Court
Worthington, Iowa 52078