FILED

APR 29 2010

CLAUDIA J. CAHALAN
DELAWARE COUNTY ASSESSOR

FILED

APR 29 2010

CARLA K. BECKER
DELAWARE COUNTY AUDITOR

Book 2010 Page 1270

Document 2010 1270 Type 06 002 Pages 1
Date 4/29/2010 Time 4:16:10PM
Rec Amt $7.00

DEBORAH L PEYTON, RECORDER/REGISTRAR
DELAWARE COUNTY IOWA


(4) CHG

PREPARED BY: RANDALL L. RATTENBORG; 105 W. MAIN ST., MANCHESTER, IA 52057 563-927-2434

PLAT OF SURVEY

EAST LINE OF LOT 635 EXCEPT THE EAST 9 FEET CITY OF MANCHESTER

SEC. 32, T89N, R5W OF THE FIFTH P.M., DELAWARE COUNTY, IOWA

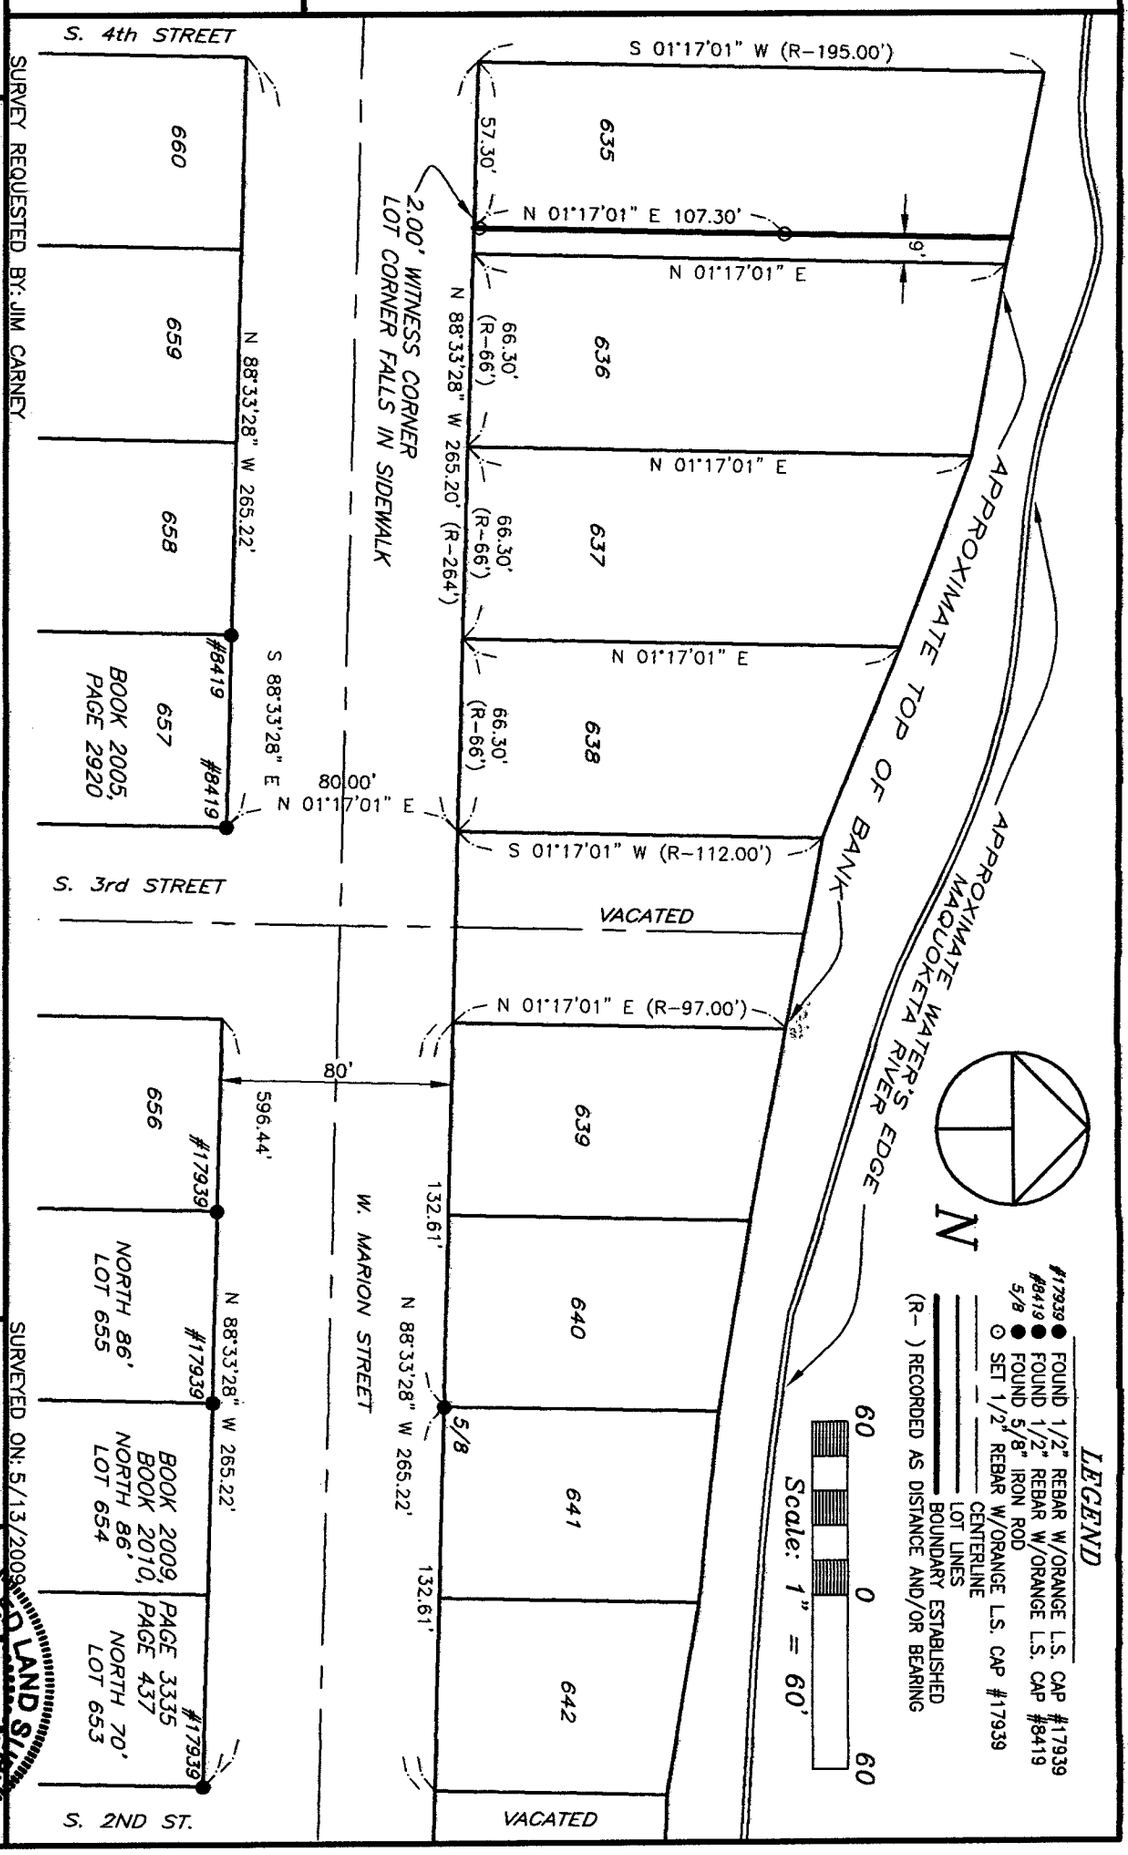

LEGEND

- #17939 ● FOUND 1/2" REBAR W/ORANGE L.S. CAP #17939
- #8419 ● FOUND 1/2" REBAR W/ORANGE L.S. CAP #8419
- 5/8 ● FOUND 5/8" IRON ROD
- ○ SET 1/2" REBAR W/ORANGE L.S. CAP #17939
- CENTERLINE
- LOT LINES
- BOUNDARY ESTABLISHED
- (R-) RECORDED AS DISTANCE AND/OR BEARING

SCALE: 1"=60'
DATE: 2/11/2010
DRAWN BY: RLR
CHECKED BY: JDG
GPS: MANCHESTER
SHEET 1 OF 1

SURVEY REQUESTED BY: JIM CARNEY

PROPRIETORS:

JAMES B. CARNEY & RITA M. CARNEY

I HEREBY CERTIFY THAT THIS LAND SURVEYING DOCUMENT WAS PREPARED AND THE RELATED SURVEY WORK WAS PERFORMED BY ME OR UNDER MY DIRECT PERSONAL SUPERVISION AND THAT I AM A DULY LICENSED LAND SURVEYOR UNDER THE LAWS OF THE STATE OF IOWA.

RANDALL L. RATTENBORG, L.S. LICENSE #17939 DATE 4/29/10 MY LICENSE RENEWAL DATE IS DECEMBER 31, 2011

PROJECT NO. 09-16

SURVEYED ON: 5/13/2009

GIBBS ENGINEERING & SURVEYING 105 WEST MAIN STREET, MANCHESTER, IA 52057

LICENSED LAND SURVEYOR
RANDALL L. RATTENBORG
17939
IOWA

PAGES OR SHEETS COVERED BY THIS SEAL: 1