FILED
APR 30 2010
CLAUDIA J. CAHALAN
DELAWARE COUNTY ASSESSOR

FILED
APR 30 2010
CARLA K. BECKER
DELAWARE COUNTY AUDITOR

Book 2010 Page 1285
Document 2010 1285 Type 06 002 Pages 1
Date 4/30/2010 Time 3:19:02PM
Rec Amt $7.00


DEBORAH L PEYTON, RECORDER/REGISTRAR
DELAWARE COUNTY IOWA

PREPARED BY BILL BURGER 510 3RD STREET WEST COURT, WORTHINGTON, IOWA 52078 (563) 855 2028

# RETRACEMENT SURVEY

THIS PLAT ORIGINALLY RECORDED IN BOOK 2010, PAGE 979. THE PURPOSE OF THIS PLAT IS TO SHOW THE STRUCTURE LOCATIONS ON THE PROPERTY.

OF LOT 1 AND THE EAST 8.0' OF LOT 2 OF BLOCK 37, EARLVILLE, FORMERLY NOTTINGHAM, IOWA

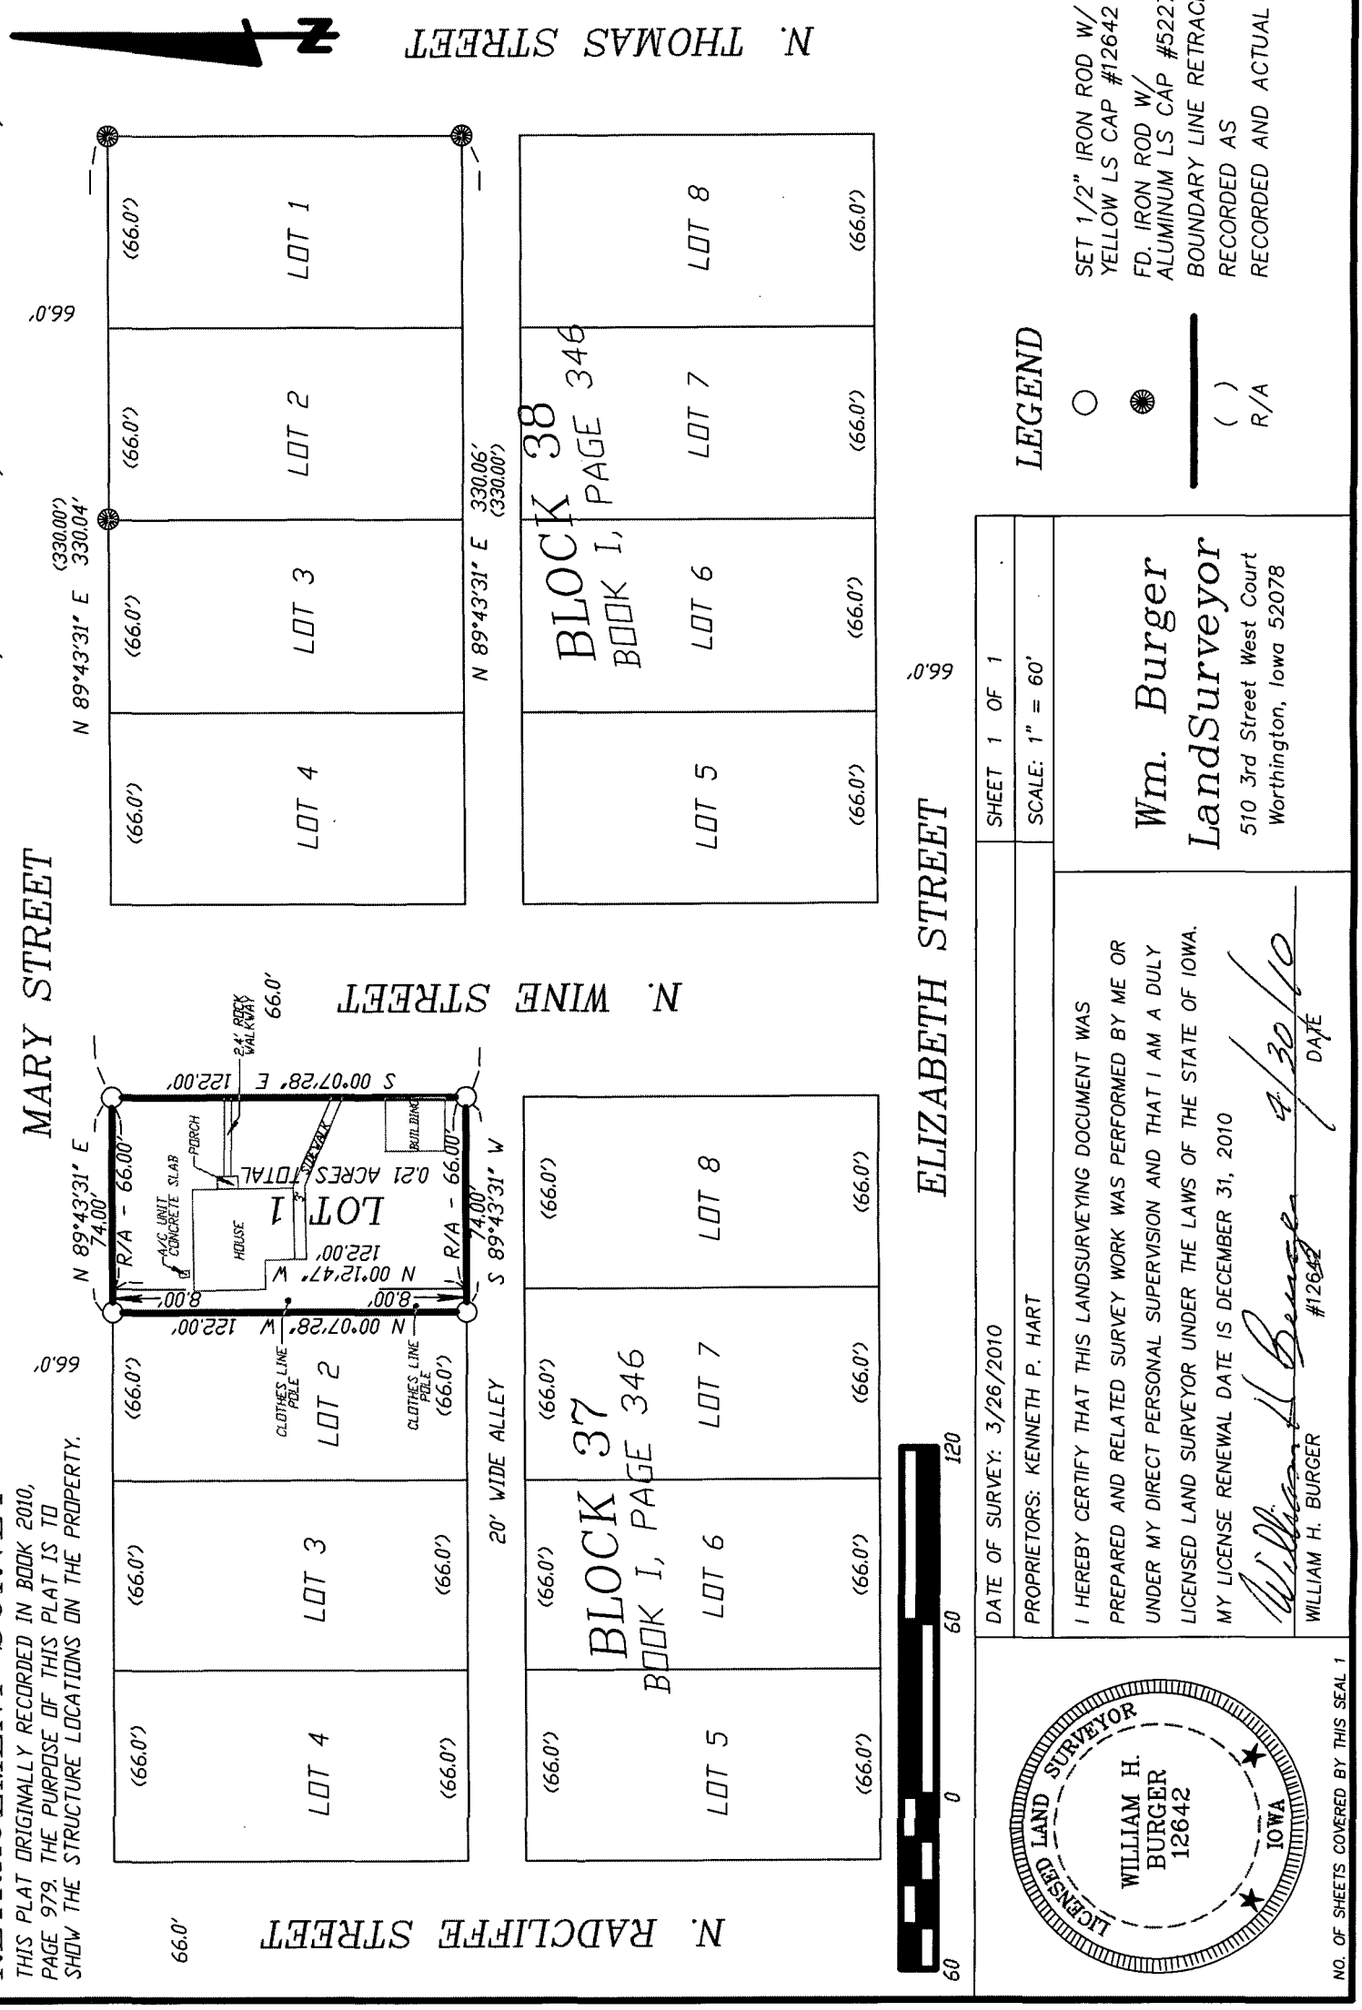


## LEGEND

- ○ SET 1/2" IRON ROD W/ YELLOW LS CAP #12642
- ● FD. IRON ROD W/ ALUMINUM LS CAP #5227
- BOUNDARY LINE RETRACED
- ( ) RECORDED AS
- R/A RECORDED AND ACTUAL

DATE OF SURVEY: 3/26/2010

PROPRIETORS: KENNETH P. HART

SHEET 1 OF 1

SCALE: 1" = 60'

I HEREBY CERTIFY THAT THIS LANDSURVEYING DOCUMENT WAS PREPARED AND RELATED SURVEY WORK WAS PERFORMED BY ME OR UNDER MY DIRECT PERSONAL SUPERVISION AND THAT I AM A DULY LICENSED LAND SURVEYOR UNDER THE LAWS OF THE STATE OF IOWA. MY LICENSE RENEWAL DATE IS DECEMBER 31, 2010

WILLIAM H. BURGER #12642 DATE 4/30/10

Wm. Burger
LandSurveyor
510 3rd Street West Court
Worthington, Iowa 52078

LICENSED LAND SURVEYOR
WILLIAM H. BURGER
12642
IOWA

NO. OF SHEETS COVERED BY THIS SEAL 1