Book 2010 Page 1384
Document 2010 1384 Type 06 002 Pages 1
Date 5/10/2010 Time 3:22:09PM
Rec Amt $7.00

DEBORAH L PEYTON, RECORDER/REGISTRAR
DELAWARE COUNTY IOWA

FILED
MAY 10 2010
CLAUDIA J. CAHALAN
DELAWARE COUNTY ASSESSOR


FILED
MAY 10 2010
CARLA K. BECKER
DELAWARE COUNTY AUDITOR

PLAT OF SURVEY

LOT 909 & LOT 910

CITY OF MANCHESTER, IOWA

SE ¼ – NW ¼ SECTION 32, T89N, R5W OF THE FIFTH P.M., DELAWARE COUNTY, IOWA

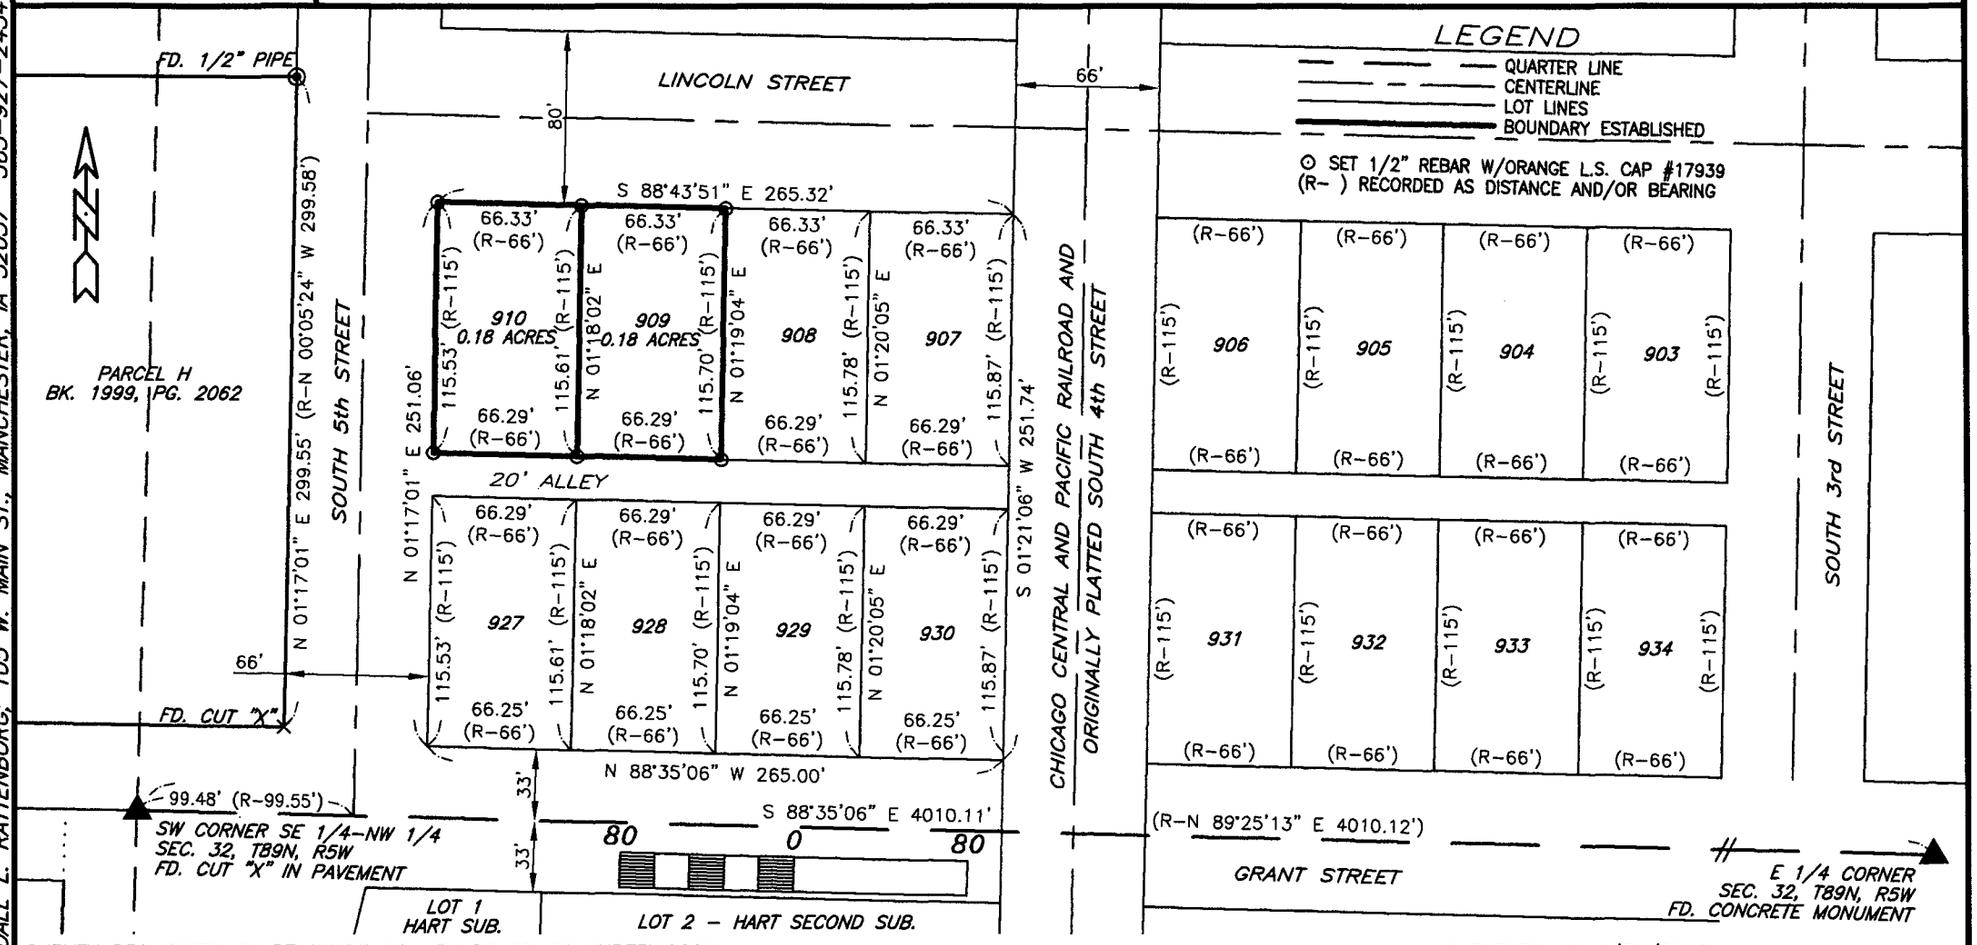

SURVEY REQUESTED BY: DELAWARE COUNTY BOARD OF SUPERVISORS

SURVEYED ON: 4/30/2010

PREPARED BY: RANDALL L. RATTENBORG; 105 W. MAIN ST., MANCHESTER, IA 52057 563-927-2434

SCALE: 1"=80'	
DATE: 5/3/2010	
DRAWN BY: RLR	
CHECKED BY: JDG	
GPS: MANCHESTER	
REVISED	
SHEET 1 OF 1	

PROPRIETORS:
DELAWARE COUNTY, IOWA

PROJECT NO.
10-27

I HEREBY CERTIFY THAT THIS LAND SURVEYING DOCUMENT WAS PREPARED AND THE RELATED SURVEY WORK WAS PERFORMED BY ME OR UNDER MY DIRECT PERSONAL SUPERVISION AND THAT I AM A DULY LICENSED LAND SURVEYOR UNDER THE LAWS OF THE STATE OF IOWA.

RANDALL L. RATTENBORG, L.S.
MY LICENSE RENEWAL DATE IS DECEMBER 31, 2011

LICENSE #17939

5/10/10
DATE

LICENSED LAND SURVEYOR
RANDALL L. RATTENBORG
17939
IOWA
PAGES OR SHEETS COVERED BY THIS SEAL: 1

GIBBS ENGINEERING & SURVEYING
105 WEST MAIN STREET, MANCHESTER, IA 52057