
PLAT OF SURVEY (RETRACEMENT)

OF LOT 5 AND LOT 6 OF NOTTINGHAM IN BLOCK 10, IN THE CITY OF EARLVILLE, DELAWARE COUNTY, IOWA

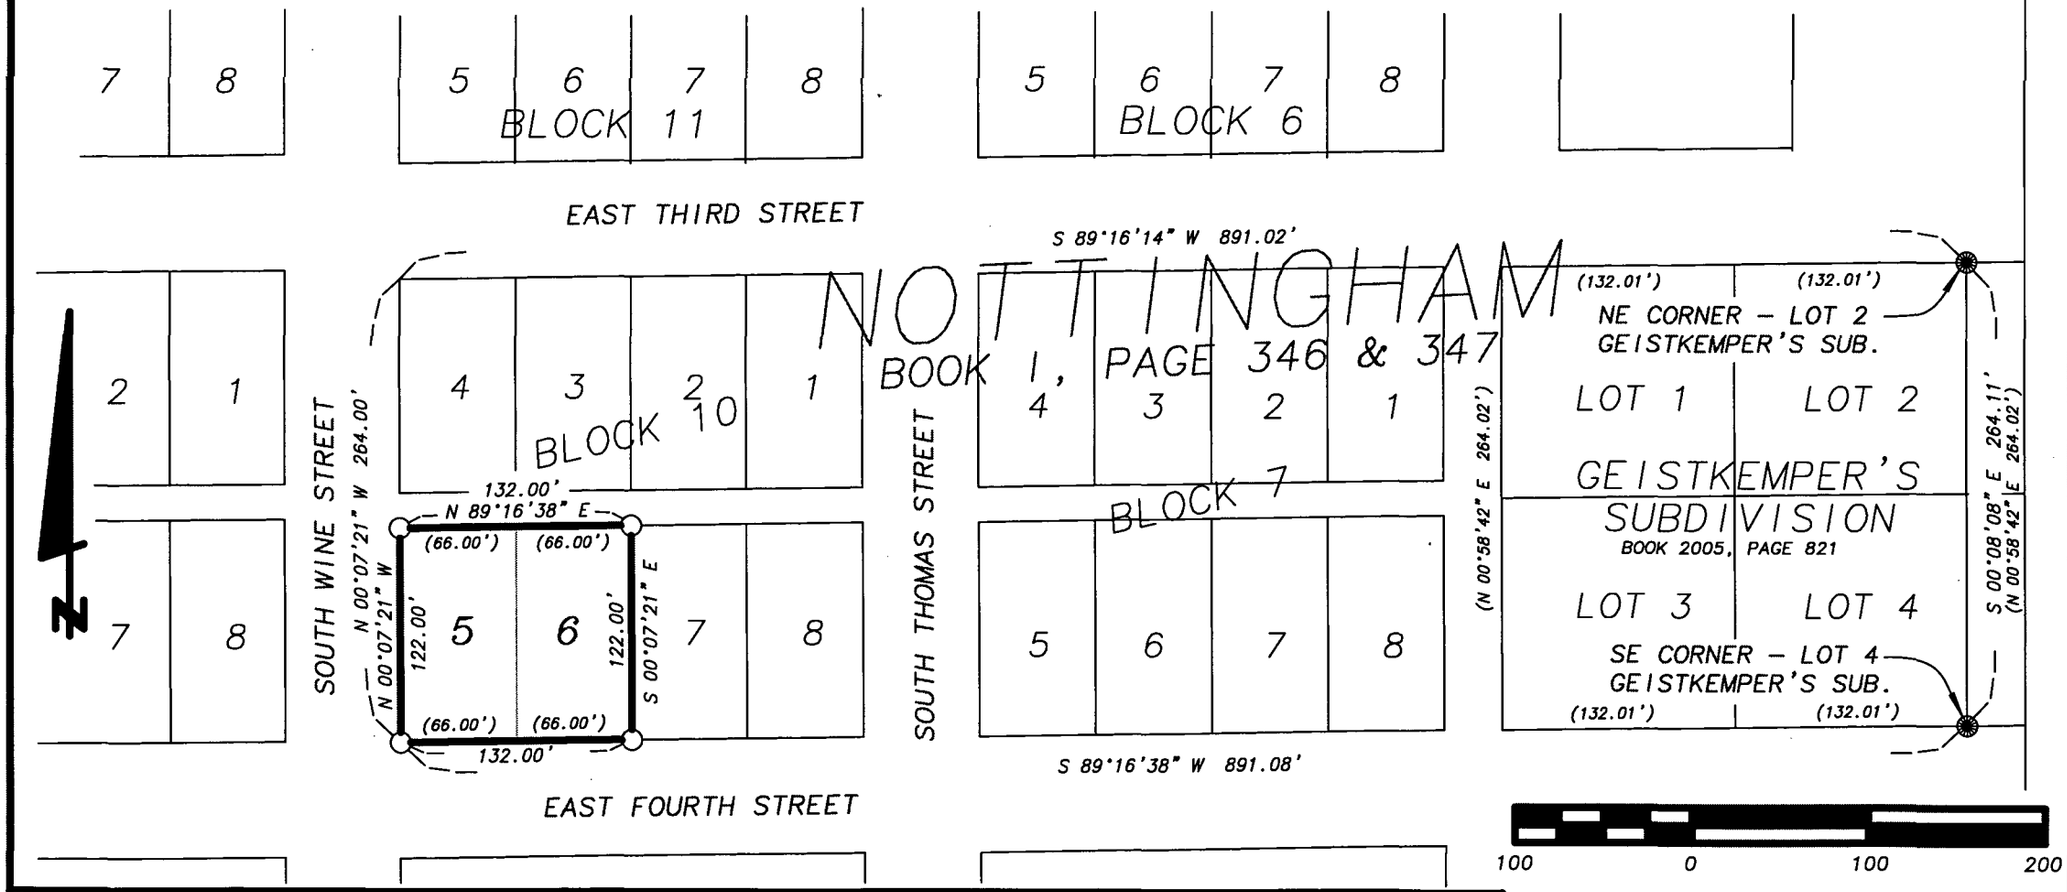

SCALE: 1" = 100'

DATE OF SURVEY: 4/22/2010

SHEET 1 OF 1

PROPRIETORS: LOREN L. SALOW

LICENSED LAND SURVEYOR
WILLIAM H. BURGER
12642
IOWA

NO. OF SHEETS COVERED BY THIS SEAL 1

I HEREBY CERTIFY THAT THIS LANDSURVEYING DOCUMENT WAS PREPARED AND RELATED SURVEY WORK WAS PERFORMED BY ME OR UNDER MY DIRECT PERSONAL SUPERVISION AND THAT I AM A DULY LICENSED LAND SURVEYOR UNDER THE LAWS OF THE STATE OF IOWA. MY LICENSE RENEWAL DATE IS DECEMBER 31, 2010

William H Burger 5/13/10

WILLIAM H. BURGER #12642 DATE

Wm. Burger
LandSurveyor
510 3rd Street West Court
Worthington, Iowa 52078

LEGEND

- ○ SET 1/2" IRON ROD W/ (YELLOW LS CAP #12642)
- ● FD. 1/2" IRON ROD W/ (ORANGE LS CAP #8419)
- ——— PARCEL BOUNDARY SURVEYED
- ( ) RECORDED AS

PREPARED BY BILL BURGER 510 3RD STREET WEST COURT, WORTHINGTON, IOWA 52078 (563) 855 2028

FILED
MAY 13 2010
CARLA K. BECKER
DELAWARE COUNTY AUDITOR

FILED
MAY 13 2010
CLAUDIA J. CAHALAN
DELAWARE COUNTY ASSESSOR

DEBORAH L PEYTON, RECORDER/REGISTRAR
DELAWARE COUNTY IOWA

Book 2010 Page 1441
Document 2010 1441 Type 06 002 Pages 1
Date 5/13/2010 Time 3:55:29PM
Rec Amt $7.00