FILED
JUN 2 2010
CARLA K. BECKER
DELAWARE COUNTY AUDITOR

FILED
JUN - 2 2010
CLAUDIA J. CAHALAN
DELAWARE COUNTY ASSESSOR

Book 2010 Page 1677


Document 2010 1677 Type 06 002 Pages 2
Date 6/02/2010 Time 4:14:40PM
Rec Amt $12.00

DEBORAH L PEYTON, RECORDER/REGISTRAR
DELAWARE COUNTY IOWA

PREPARED BY/RETURN TO: RANDALL L. RATTENBORG; 105 W. MAIN ST., MANCHESTER, IA 52057 563-927-2434

PLAT OF SURVEY

THE NORTH LINE OF THE WEST 64.17 ACRES OF THE S ½ OF SECTION 7, T87N, R5W OF THE FIFTH P.M., DELAWARE COUNTY, IOWA AS RECORDED IN PLAT BOOK A, PAGE 98

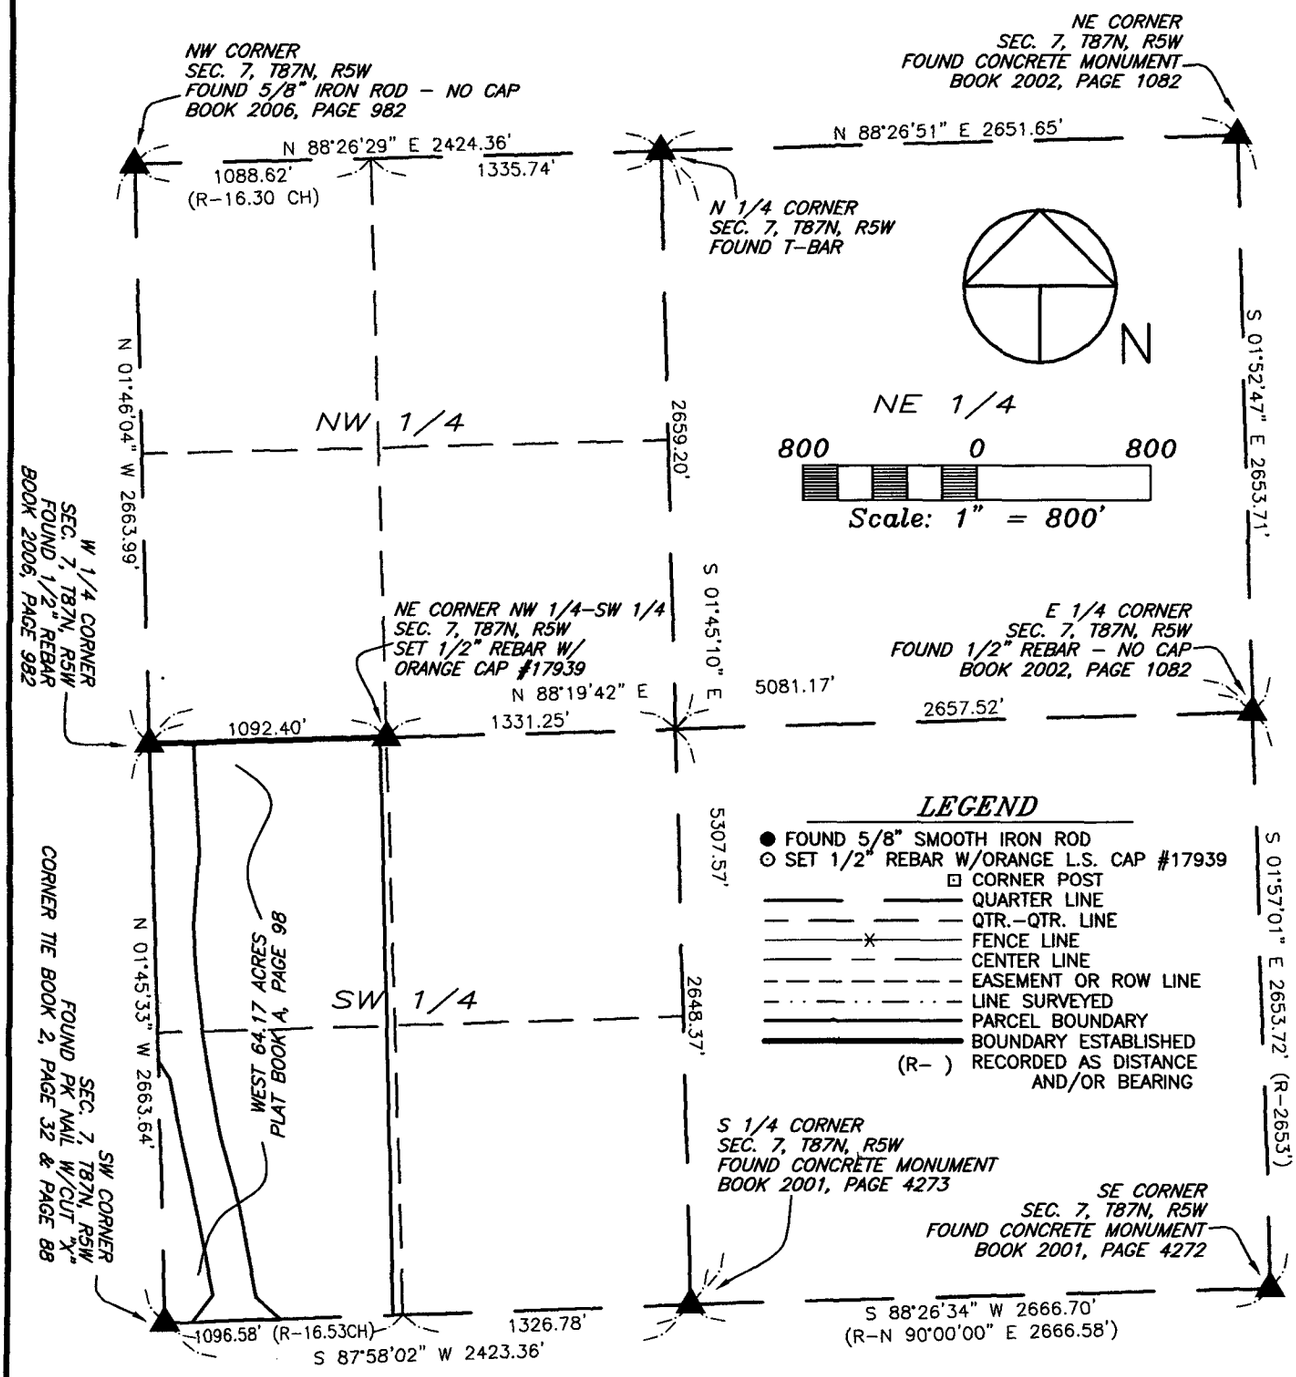

SURVEY REQUESTED BY: CARL STEFFEN

SURVEYED ON: 11/9, 11/13/2009, 4/20/2010

LICENSED LAND SURVEYOR
RANDALL L. RATTENBORG
17939
IOWA

PAGES OR SHEETS COVERED BY THIS SEAL: 1-2

PROPRIETORS:
CARL STEFFEN & MARILEE STEFFEN

I HEREBY CERTIFY THAT THIS LAND SURVEYING DOCUMENT WAS PREPARED AND THE RELATED SURVEY WORK WAS PERFORMED BY ME OR UNDER MY DIRECT PERSONAL SUPERVISION AND THAT I AM A DULY LICENSED LAND SURVEYOR UNDER THE LAWS OF THE STATE OF IOWA.


6/2/2010

RANDALL L. RATTENBORG L.S. LIC. #17939 DATE

MY LICENSE RENEWAL DATE IS DECEMBER 31, 2011

GIBBS ENGINEERING & SURVEYING
105 WEST MAIN STREET
MANCHESTER, IA 52057

PROJECT NO. 09-55
SCALE: 1"=800'
DATE: 1/5/2010
DRAWN BY: RLR
CHECKED BY: JDG
GPS: 54
REVISED
SHEET 1 OF 2

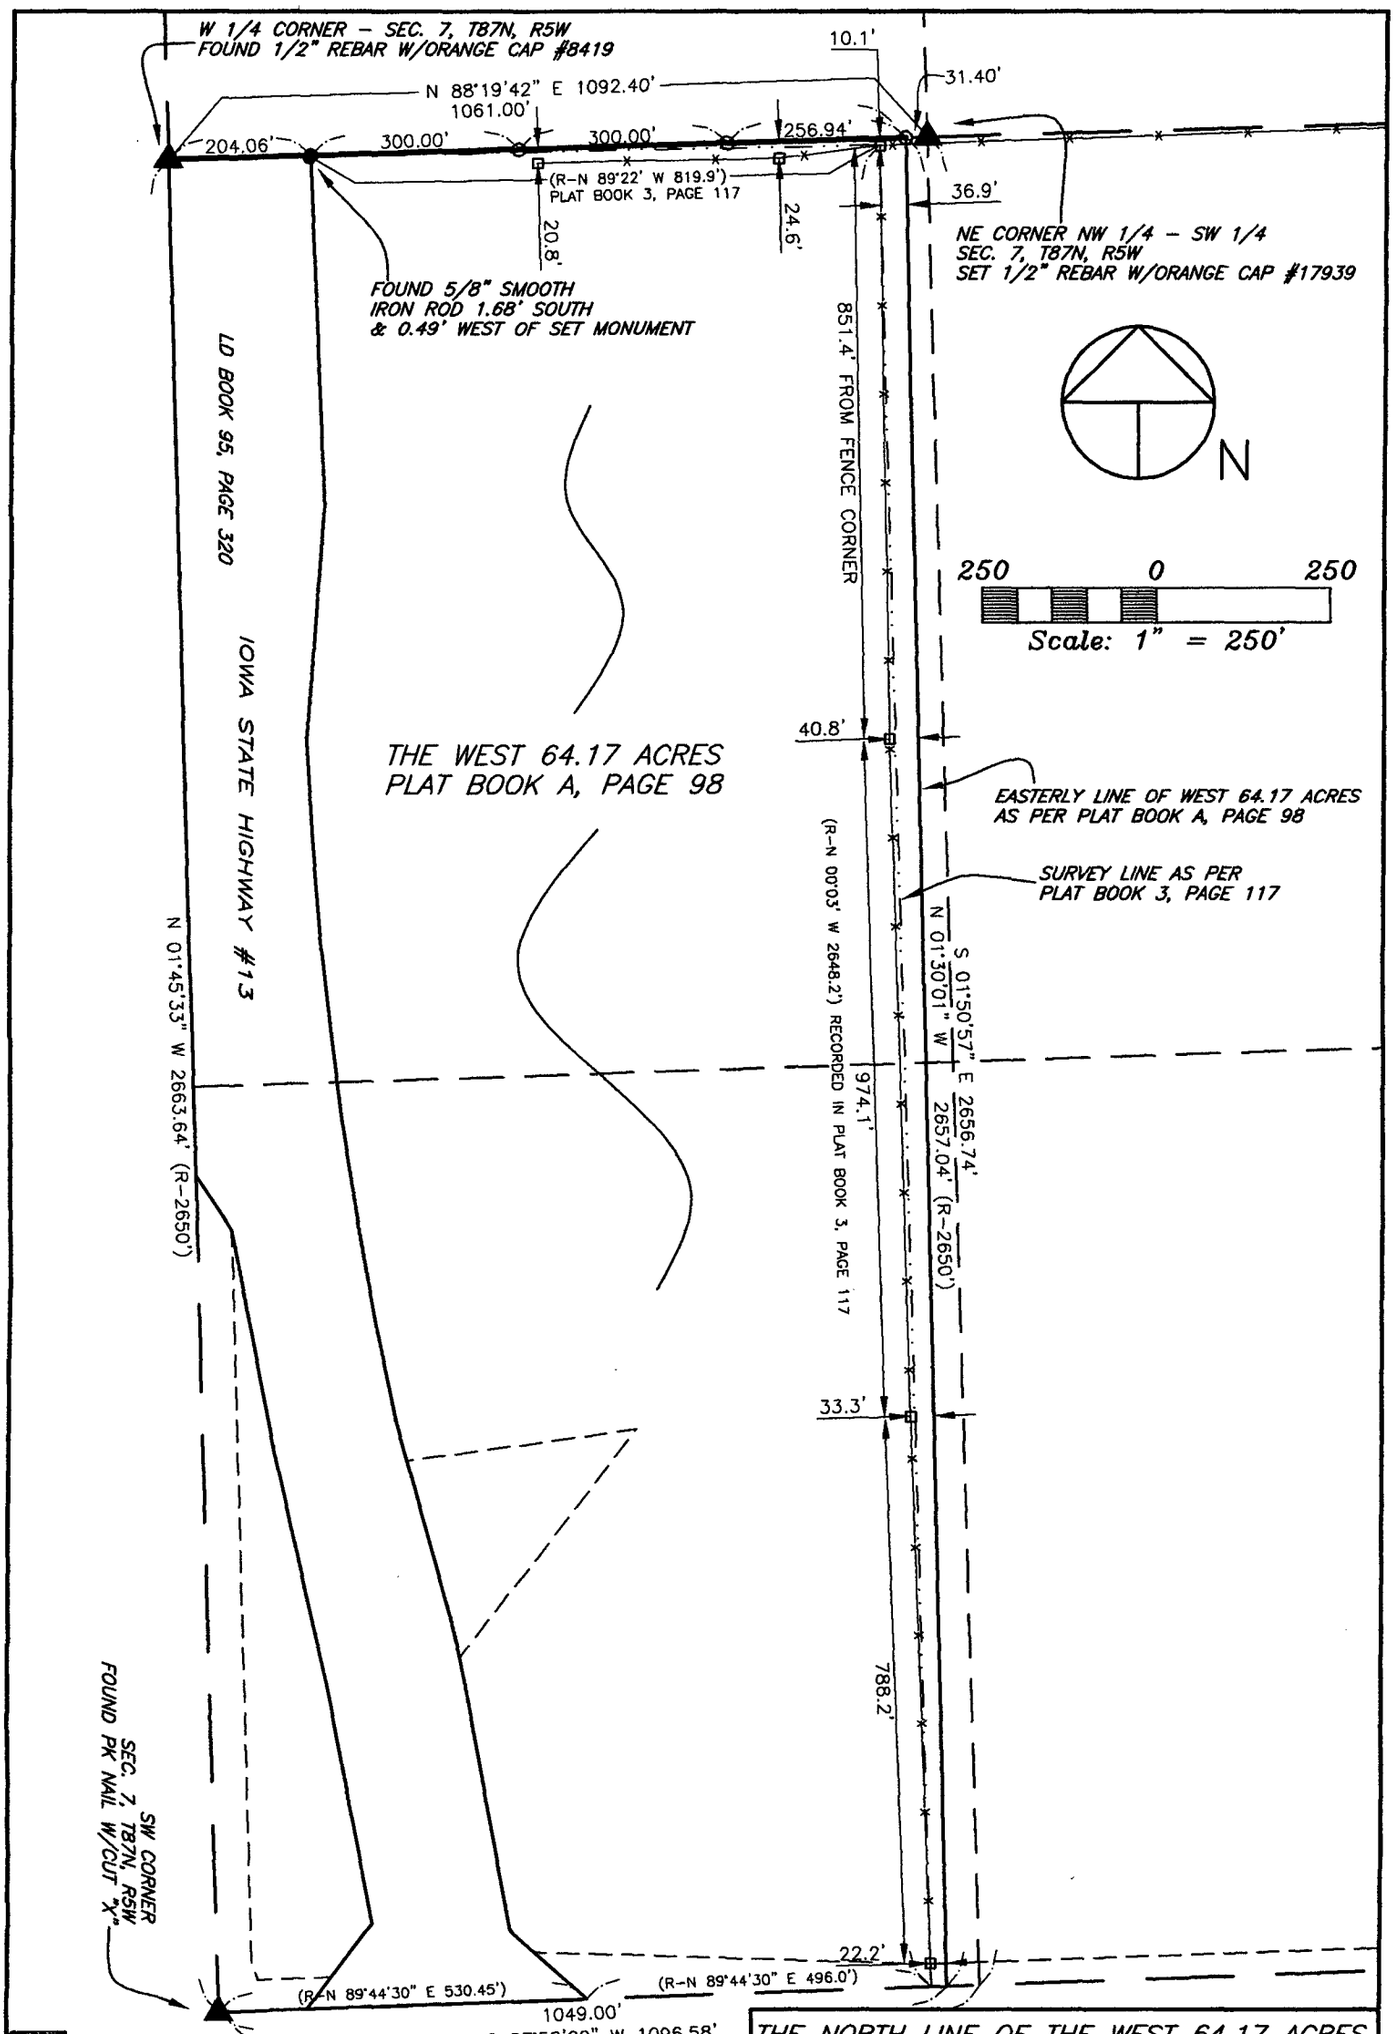

THE NORTH LINE OF THE WEST 64.17 ACRES AS RECORDED IN PLAT BOOK A, PAGE 98 SECTION 7, T87N, R5W OF THE FIFTH P.M., DELAWARE COUNTY, IOWA

GIBBS ENGINEERING & SURVEYING

105 West Main, Manchester, Iowa 52057 (563) 927-2434 www.gibbseng.com