Book 2010 Page 2158

Document 2010 2158 Type 06 002 Pages 2
Date 7/14/2010 Time 4:17:03PM
Rec Amt $12.00

DEBORAH L PEYTON, RECORDER/REGISTRAR
DELAWARE COUNTY IOWA


FILED
JUL 14 2010
CLAUDIA J. CAHALAN
DELAWARE COUNTY ASSESSOR

FILED
JUL 14 2010
CARLA K. BECKER
DELAWARE COUNTY AUDITOR

Prepared by: TeKippe Engineering, P.C., 1919-210th Street, P.O. Box 357, Manchester, Iowa 52057 Ph. (563)927-2060

Retracement Plat of Survey

The East Four Rods of Lot 2, Hardings Addition, and Lot Six, Doolittle Addition, all in the City of Delhi, Delaware County, Iowa

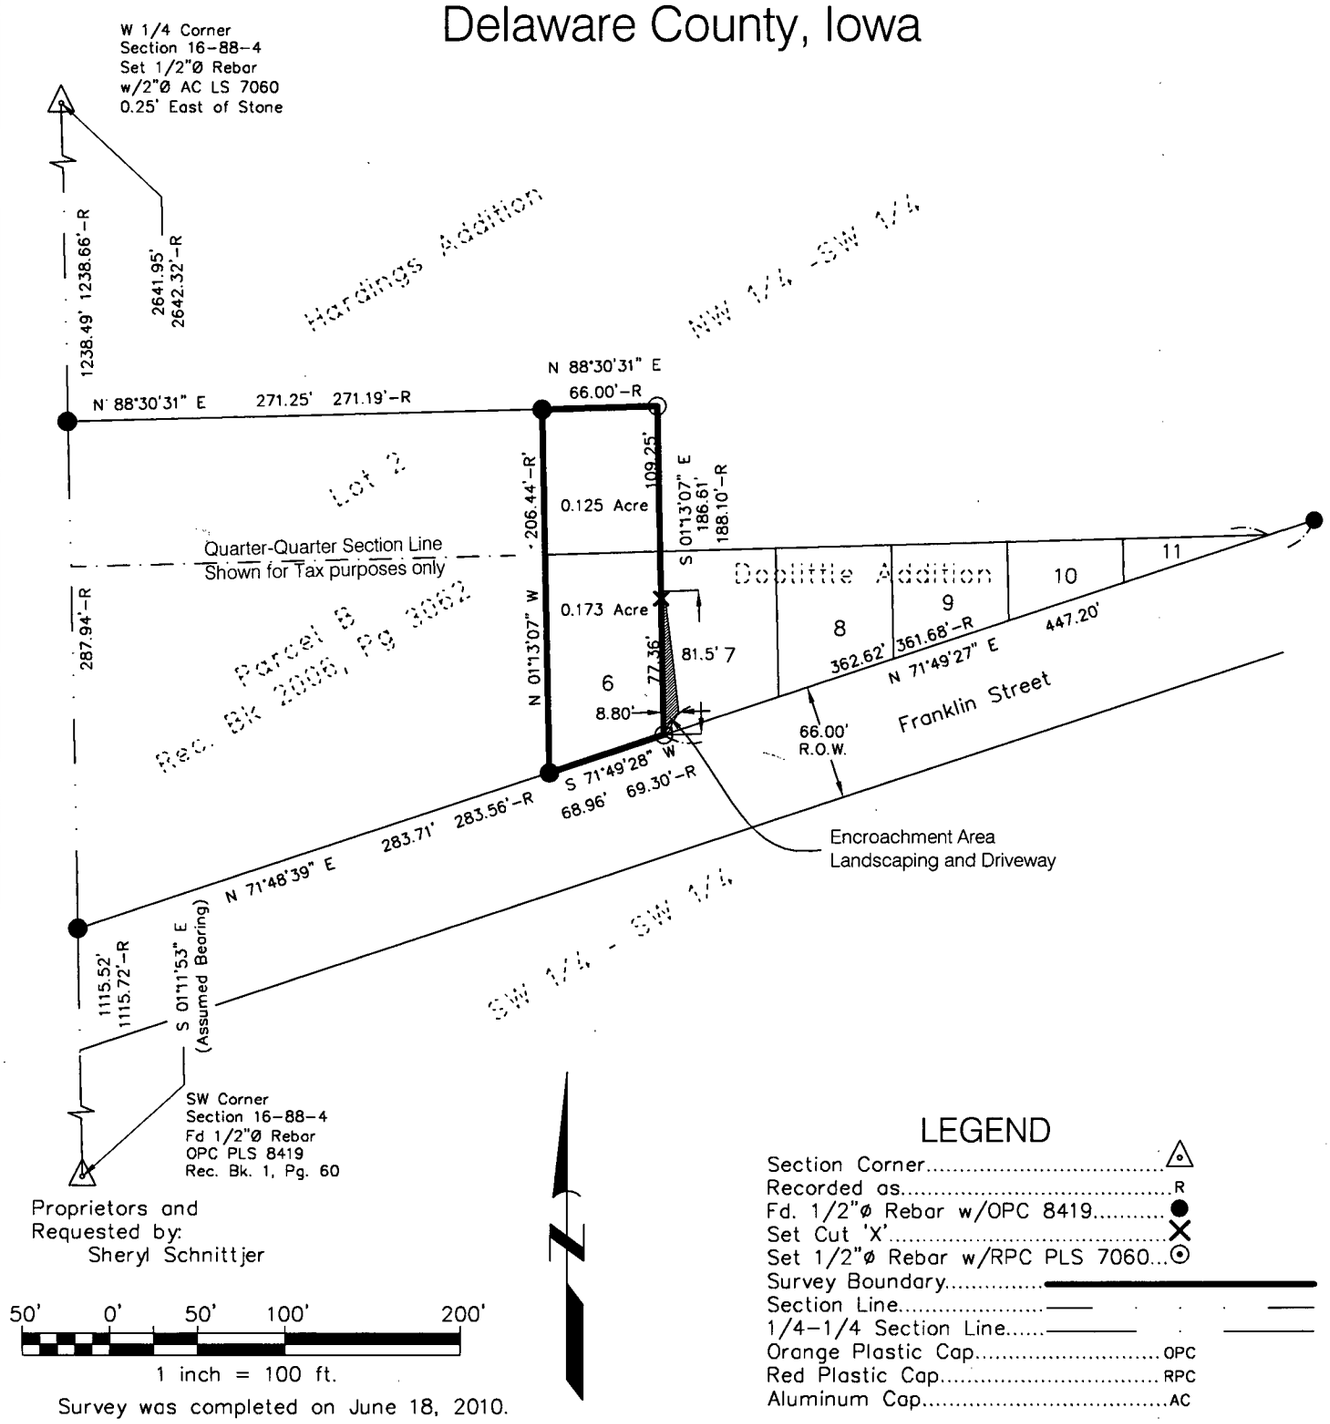

Proprietors and
Requested by:
Sheryl Schnittjer

50' 0' 50' 100' 200'
1 inch = 100 ft.

Survey was completed on June 18, 2010.

LEGEND

Section Corner	△
Recorded as	R
Fd. 1/2"ø Rebar w/OPC 8419	●
Set Cut 'X'	X
Set 1/2"ø Rebar w/RPC PLS 7060	⊙
Survey Boundary	———
Section Line	—— · · · ——
1/4-1/4 Section Line	——— · ———
Orange Plastic Cap	OPC
Red Plastic Cap	RPC
Aluminum Cap	AC

PROF. ENGR. & LAND SURVEYOR
LYLE G. TeKIPPE 7060
IOWA

I hereby certify that this land surveying document was prepared and the related survey work was performed by me or under my direct personal supervision and that I am a duly licensed Land Surveyor under the laws of the State of Iowa.

Lyle G. TeKippe, P.E., P.L.S. — 6-22-10 Date

License Number 7060
My license renewal date is December 31, 2010.
Pages or sheets covered by this seal: P1

TeKippe Engineering, P.C.
West Union 563-422-5131
Manchester 563-927-2060
Cedar Rapids 319-294-6909
www.tekippe.com

M:\Projects\2010\102054LS\dwg\102054LS.dwg
Field Book: Delhi No.1 Pages: 22-24
Project No. 102054LS Sheet P1

Prepared by: TeKIPPE ENGINEERING, P.C., 1919 - 210th Street, P.O. Box 357, Manchester, Iowa 52057, Ph. (563)927-2060

Project No. 102054.LS

PROF. ENGR. & LAND SURVEYOR
LYLE G. TeKIPPE 7060
IOWA

I hereby certify that this land surveying document was prepared and the related survey work was performed by me or under my direct personal supervision and that I am a duly licensed Land Surveyor under the laws of the State of Iowa.

Lyle G. TeKippe — 6-22-10
License Number 7060 — Date
My license renewal date is December 31, 2010.
Pages covered by this seal: SD-1

State of Iowa)
ss.
County of Delaware)

Subscribed and sworn to before me by Lyle G. TeKippe this 22ND day of JUNE, 2010.

David Meyer
Iowa Notarial Seal
Commission Number: 736541
My Commission Expires: 09-08-2011

Notary Public

SURVEY AND PLAT OF:

Survey Description:

The East Four Rods of Lot 2, Hardings Addition, and Lot Six, Doolittle Addition, all in the City of Delhi, Delaware County, Iowa, subject to easements of record.
(See plat attached to this original survey description.)