FILED
JUL 19 2010
CARLA K. BECKER
DELAWARE COUNTY AUDITOR


FILED
JUL 19 2010
CLAUDIA J. CAHALAN
DELAWARE COUNTY ASSESSOR

Book 2010 Page 2189
Document 2010 2189 Type 06 002 Pages 1
Date 7/19/2010 Time 8:15:52AM
Rec Amt $7.00

DEBORAH L PEYTON, RECORDER/REGISTRAR
DELAWARE COUNTY IOWA

DANIEL T. CRAWFORD P.E. & L.S. CRAWFORD ENGINEERING & SURVEYING, INC., INDEPENDENCE, IOWA (319)334-7077

PLAT OF SURVEY of Parcel B in the Southwest ¼ of Section 12, Township 88 North, Range 6 West of the 5th Principal Meridian, Delaware County, Iowa, described as: Commencing at the Southwest Corner of Section 12; thence N89°46'38"E, 364.88 feet along the south line of the Southwest ¼ of Section 12 to the Point of Beginning; thence N00°13'22"W, 371.34 feet; thence N89°46'38"E, 425.46 feet; thence S00°13'22"E, 371.34 feet to the south line of the Southwest ¼ of Section 12; thence S89°46'38"W, 425.46 feet along said south line to the Point of Beginning.

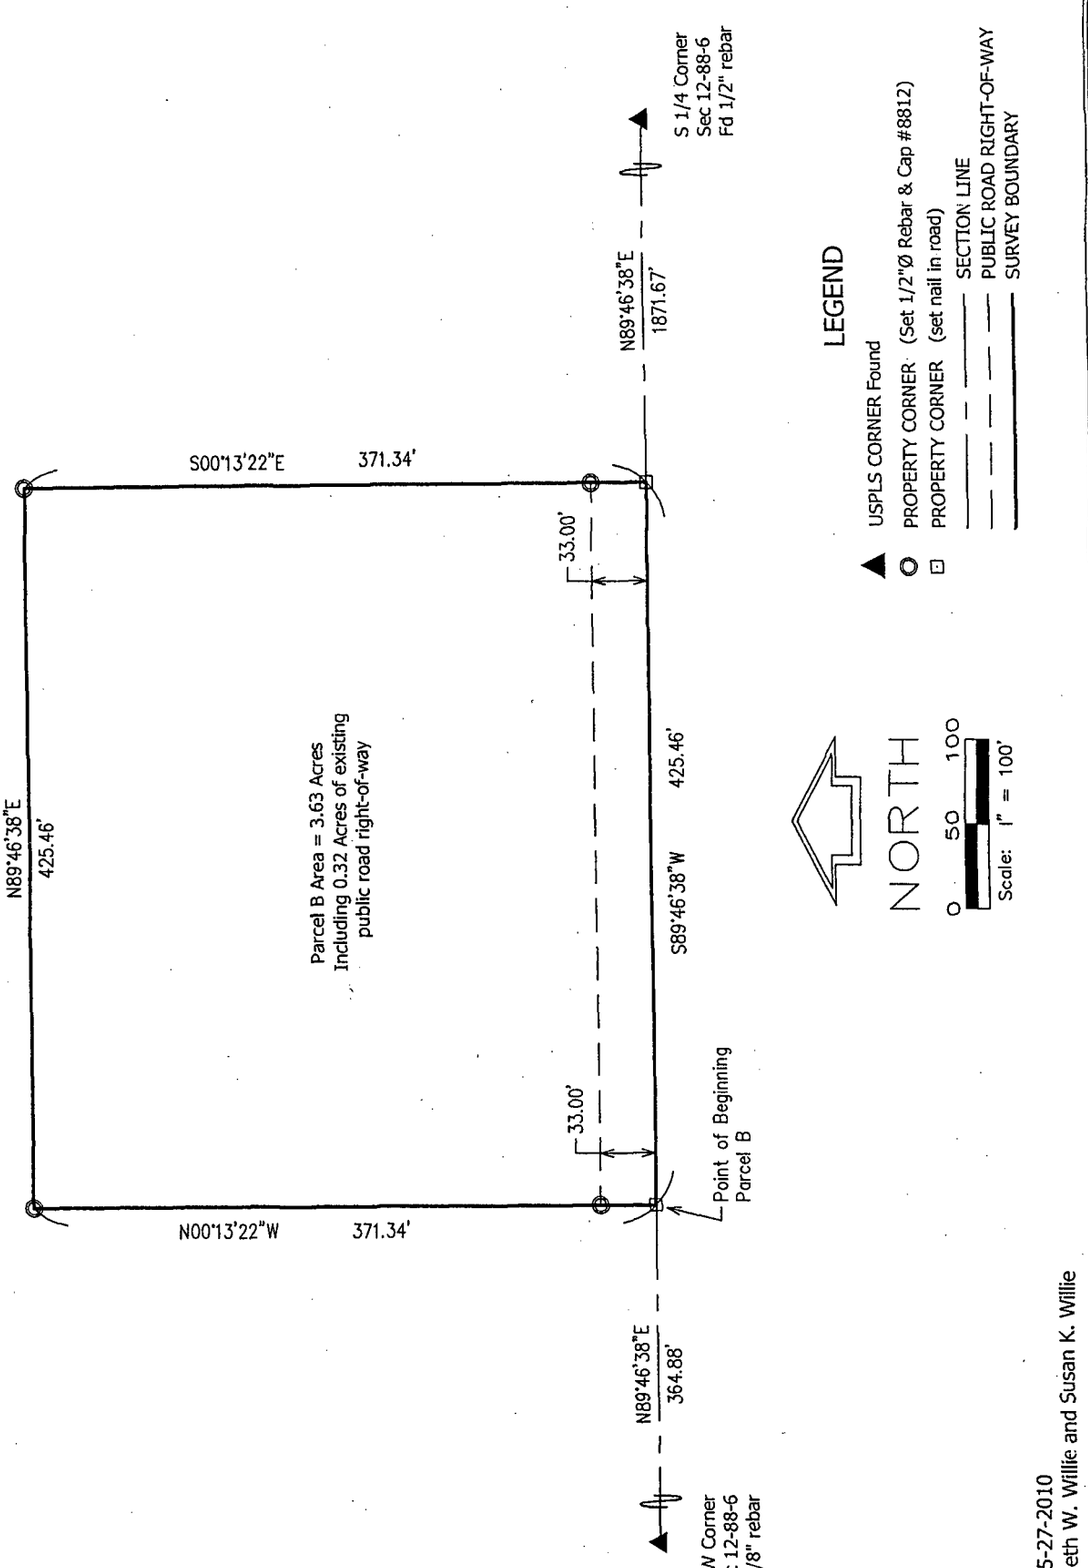

Date of Survey: 5-27-2010
Proprietor: Kenneth W. Willie and Susan K. Willie

I HEREBY CERTIFY THAT THIS LAND SURVEYING DOCUMENT WAS PREPARED AND RELATED SURVEY WORK WAS PERFORMED BY ME OR UNDER MY DIRECT PERSONAL SUPERVISION AND THAT I AM A DULY LICENSED LAND SURVEYOR UNDER THE LAWS OF THE STATE OF IOWA.

LICENSE RENEWAL DATE: 12-31-2011 LICENSE NO. 8812

Daniel T. Crawford 7-15-2010

DANIEL T. CRAWFORD P.E. & L.S. DATE

CRAWFORD ENGINEERING & SURVEYING, INC.
205 2nd Ave NE Independence, Iowa 50644
(319) 334-7077

PROJECT No. 10221 FLD.BK.No. ____ PAGE ____

C:\cad\10221\10221.dwg, 6/10/2010 3:48:10 PM