FILED
SEP 14 2010
CARLA K. BECKER
DELAWARE COUNTY AUDITOR

FILED
SEP 14 2010
CLAUDIA J. CAHALAN
DELAWARE COUNTY ASSESSOR

Book 2010 Page 2765
Document 2010 2765 Type 06 002 Pages 4
Date 9/14/2010 Time 4:15:26PM
Rec Amt $22.00


DEBORAH L PEYTON, RECORDER/REGISTRAR
DELAWARE COUNTY IOWA

PREPARED BY/RETURN TO: RANDALL L. RATTENBORG; 105 W. MAIN ST., MANCHESTER, IA 52057 563-927-2434

PLAT OF SURVEY

LOT 10 – A.J. SCHMIDT FIRST SUBDIVISION

PART OF THE SW ¼ – NE ¼ OF SEC. 30, T88N, R4W OF THE FIFTH P.M., DELAWARE COUNTY, IOWA.

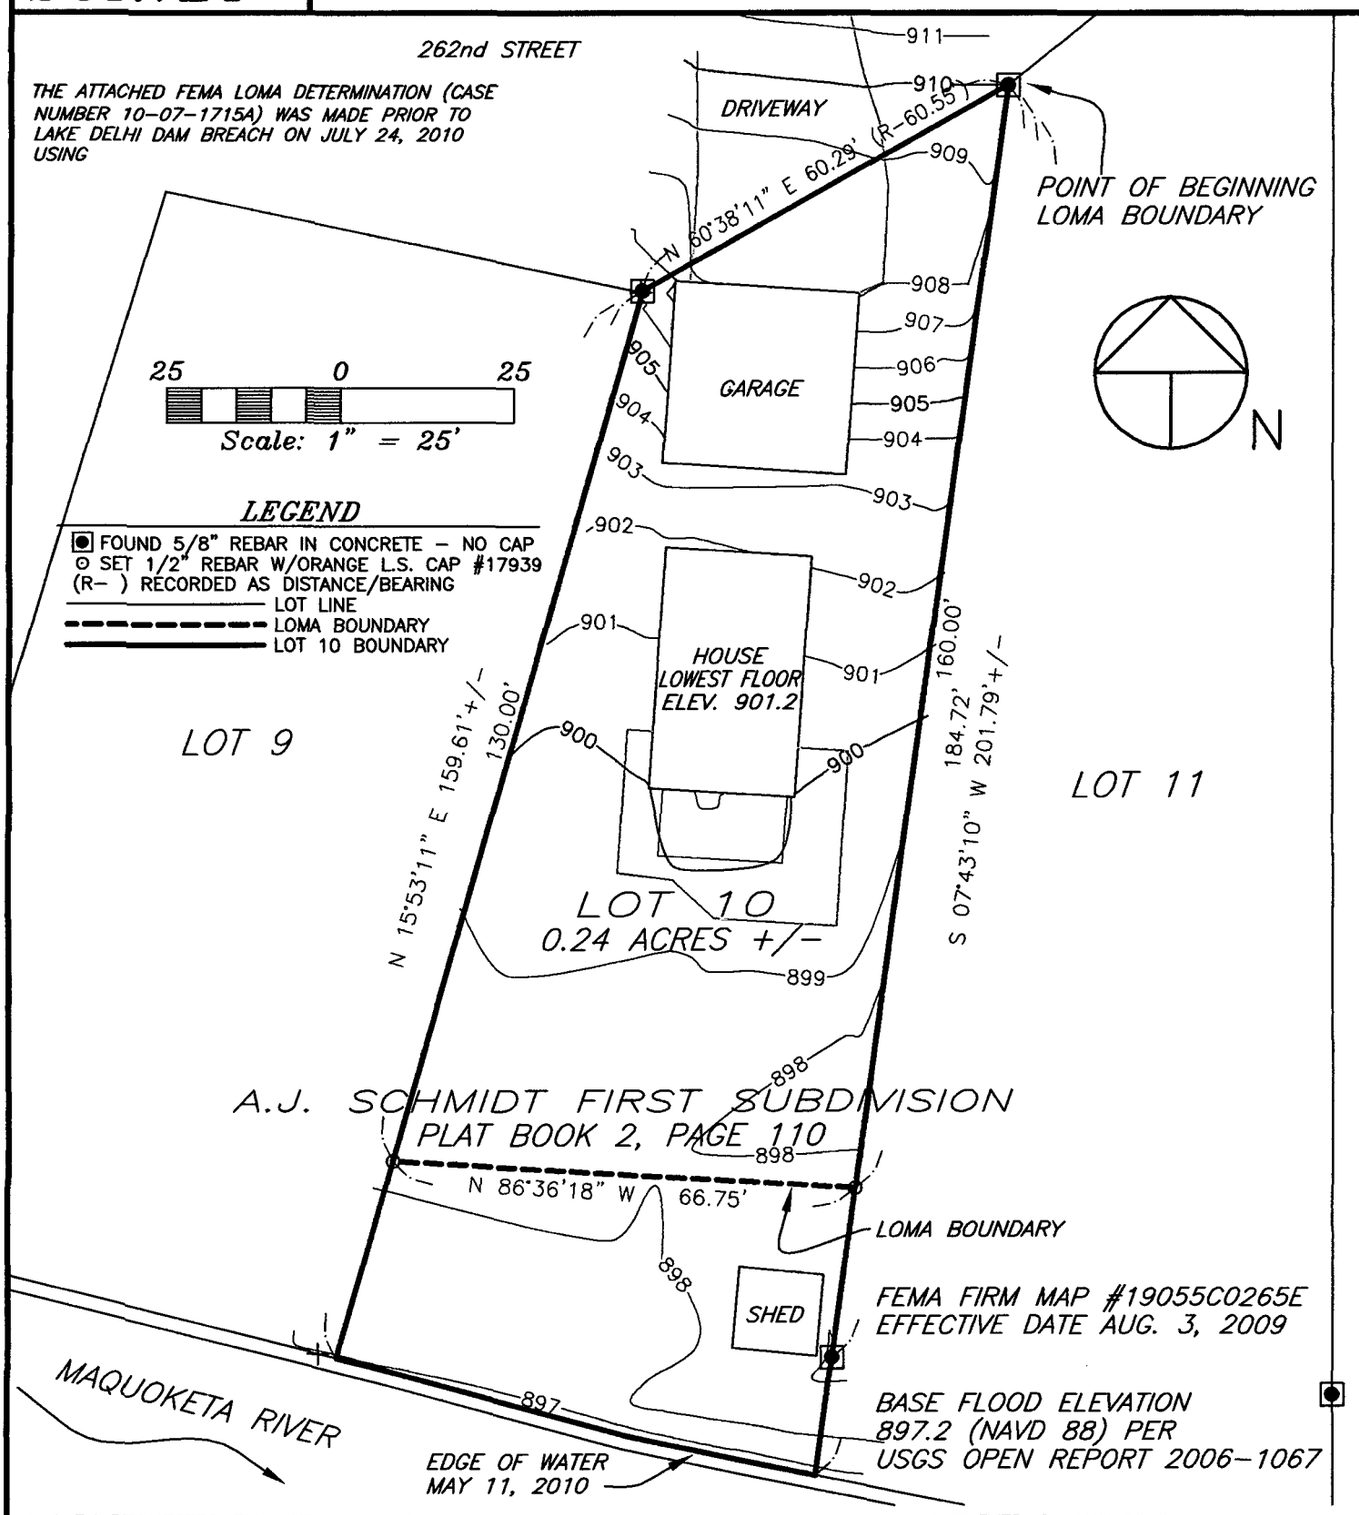

SURVEY REQUESTED BY: KEITH SCHULTE

SURVEYED ON: MAY 2010

LICENSED LAND SURVEYOR
RANDALL L. RATTENBORG
17939
IOWA

PAGES OR SHEETS COVERED BY THIS SEAL: 1–2

PROPRIETORS: KEITH G. SCHULTE & JUSTINE R. SCHULTE

I HEREBY CERTIFY THAT THIS LAND SURVEYING DOCUMENT WAS PREPARED AND THE RELATED SURVEY WORK WAS PERFORMED BY ME OR UNDER MY DIRECT PERSONAL SUPERVISION AND THAT I AM A DULY LICENSED LAND SURVEYOR UNDER THE LAWS OF THE STATE OF IOWA.

9/13/10

RANDALL L. RATTENBORG L.S. LIC. #17939 DATE

MY LICENSE RENEWAL DATE IS DECEMBER 31, 2011

GIBBS ENGINEERING & SURVEYING
105 WEST MAIN STREET
MANCHESTER, IA 52057

PROJECT NO. 10-31
SCALE: 1"=25'
DATE: 5/27/2010
DRAWN BY: RLR
CHECKED BY: JDG
GPS: LAKE DELHI
REVISED
SHEET 1 OF 4

REC'D AUG 0 2 2010

Federal Emergency Management Agency

Washington, D.C. 20472

July 15, 2010

MR. RANDALL L. RATTENBOG
GIBBS ENGINEERING & SURVEYING P.C.
105 WEST MAIN STREET
MANCHESTER, IA 52057

CASE NO.: 10-07-1715A
COMMUNITY: DELAWARE COUNTY, IOWA
(UNINCORPORATED AREAS)
COMMUNITY NO.: 190863

DEAR MR. RATTENBOG:

This is in reference to a request that the Federal Emergency Management Agency (FEMA) determine if the property described in the enclosed document is located within an identified Special Flood Hazard Area, the area that would be inundated by the flood having a 1-percent chance of being equaled or exceeded in any given year (base flood), on the effective National Flood Insurance Program (NFIP) map. Using the information submitted and the effective NFIP map, our determination is shown on the attached Letter of Map Amendment (LOMA) Determination Document. This determination document provides additional information regarding the effective NFIP map, the legal description of the property and our determination.

Additional documents are enclosed which provide information regarding the subject property and LOMAs. Please see the List of Enclosures below to determine which documents are enclosed. Other attachments specific to this request may be included as referenced in the Determination/Comment document. If you have any questions about this letter or any of the enclosures, please contact the FEMA Map Assistance Center toll free at (877) 336-2627 (877-FEMA MAP) or by letter addressed to the Federal Emergency Management Agency, LOMC Clearinghouse, 6730 Santa Barbara Court, Elkridge, MD 21075.

Sincerely,

Kevin C. Long

Kevin C. Long, Acting Chief
Engineering Management Branch
Mitigation Directorate

LIST OF ENCLOSURES:

LOMA DETERMINATION DOCUMENT (REMOVAL)

cc: State/Commonwealth NFIP Coordinator
Community Map Repository
Region

Federal Emergency Management Agency

Washington, D.C. 20472

LETTER OF MAP AMENDMENT
DETERMINATION DOCUMENT (REMOVAL)

COMMUNITY AND MAP PANEL INFORMATION		LEGAL PROPERTY DESCRIPTION
COMMUNITY	DELAWARE COUNTY, IOWA (Unincorporated Areas)	A portion of Lot 10, A. J. Schmidt First Subdivision, as described in the Joint Tenancy Warranty Deed, recorded in Book 129, Page 192, in the Office of the Recorder, Delaware County, Iowa. The portion of property is more particularly described by the following metes and bounds:
	COMMUNITY NO.: 190863	
AFFECTED MAP PANEL	NUMBER: 19055C0265E	
	DATE: 8/3/2009	
FLOODING SOURCE: MAQUOKETA RIVER		APPROXIMATE LATITUDE & LONGITUDE OF PROPERTY: 42.406, -91.351 SOURCE OF LAT & LONG: GOOGLE EARTH DATUM: WGS 84

DETERMINATION

LOT	BLOCK/ SECTION	SUBDIVISION	STREET	OUTCOME WHAT IS REMOVED FROM THE SFHA	FLOOD ZONE	1% ANNUAL CHANCE FLOOD ELEVATION (NAVD 88)	LOWEST ADJACENT GRADE ELEVATION (NAVD 88)	LOWEST LOT ELEVATION (NAVD 88)
10	--	A.J. Schmidt First	22640 262nd Street	Portion of Property	X (unshaded)	897.3 feet	--	898.0 feet

Special Flood Hazard Area (SFHA) - The SFHA is an area that would be inundated by the flood having a 1-percent chance of being equaled or exceeded in any given year (base flood).

ADDITIONAL CONSIDERATIONS (Please refer to the appropriate section on Attachment 1 for the additional considerations listed below.)

LEGAL PROPERTY DESCRIPTION
PORTIONS REMAIN IN THE SFHA
ZONE A

This document provides the Federal Emergency Management Agency's determination regarding a request for a Letter of Map Amendment for the property described above. Using the information submitted and the effective National Flood Insurance Program (NFIP) map, we have determined that the described portion(s) of the property(ies) is/are not located in the SFHA, an area inundated by the flood having a 1-percent chance of being equaled or exceeded in any given year (base flood). This document amends the effective NFIP map to remove the subject property from the SFHA located on the effective NFIP map; therefore, the Federal mandatory flood insurance requirement does not apply. However, the lender has the option to continue the flood insurance requirement to protect its financial risk on the loan. A Preferred Risk Policy (PRP) is available for buildings located outside the SFHA. Information about the PRP and how one can apply is enclosed.

This determination is based on the flood data presently available. The enclosed documents provide additional information regarding this determination. If you have any questions about this document, please contact the FEMA Map Assistance Center toll free at (877) 336-2627 (877-FEMA MAP) or by letter addressed to the Federal Emergency Management Agency, LOMC Clearinghouse, 6730 Santa Barbara Court, Elkridge, MD 21075.

Kevin C. Long

Kevin C. Long, Acting Chief
Engineering Management Branch
Mitigation Directorate

Federal Emergency Management Agency
Washington, D.C. 20472

LETTER OF MAP AMENDMENT
DETERMINATION DOCUMENT (REMOVAL)

ATTACHMENT 1 (ADDITIONAL CONSIDERATIONS)

LEGAL PROPERTY DESCRIPTION (CONTINUED)

BEGINNING at the Northeast corner of Lot 10; thence S07°43'10"W, 160.00 feet; thence N86°36'18"W, 66.75 feet; thence N15°53'11"E, 130.00 feet; thence N60°38'11"E, 60.29 feet to the POINT OF BEGINNING.

PORTIONS OF THE PROPERTY REMAIN IN THE SFHA (This Additional Consideration applies to the preceding 1 Property.)

Portions of this property, but not the subject of the Determination/Comment document, may remain in the Special Flood Hazard Area. Therefore, any future construction or substantial improvement on the property remains subject to Federal, State/Commonwealth, and local regulations for floodplain management.

ZONE A (This Additional Consideration applies to the preceding 1 Property.)

The National Flood Insurance Program map affecting this property depicts a Special Flood Hazard Area that was determined using the best flood hazard data available to FEMA, but without performing a detailed engineering analysis. The flood elevation used to make this determination is based on approximate methods and has not been formalized through the standard process for establishing base flood elevations published in the Flood Insurance Study. This flood elevation is subject to change.

This attachment provides additional information regarding this request. If you have any questions about this attachment, please contact the FEMA Map Assistance Center toll free at (877) 336-2627 (877-FEMA MAP) or by letter addressed to the Federal Emergency Management Agency, LOMC Clearinghouse, 6730 Santa Barbara Court, Elkridge, MD 21075.

Kevin C. Long

Kevin C. Long, Acting Chief
Engineering Management Branch
Mitigation Directorate