FILED
NOV 22 2010
CARLA K. BECKER
DELAWARE COUNTY AUDITOR

FILED
NOV 22 2010
CLAUDIA J. CAHALAN
DELAWARE COUNTY ASSESSOR

Book 2010 Page 3764

Document 2010 3764 Type 06 002 Pages 1
Date 11/22/2010 Time 4:10:44PM
Rec Amt $7.00

DEBORAH L PEYTON, RECORDER/REGISTRAR
DELAWARE COUNTY IOWA

PREPARED BY/RETURN TO: RANDALL L. RATTENBORG; 105 W. MAIN ST., MANCHESTER, IA 52057 563-927-2434

PLAT OF SURVEY

PARCEL C

PART OF THE NE 1/4–NE 1/4 & PART OF THE NE 1/4–NW 1/4
SECTION 20, T87N, R5W OF THE FIFTH P.M., DELAWARE COUNTY, IOWA

LEGAL DESCRIPTION:

PARCEL C; PART OF THE NORTHWEST QUARTER (NW 1/4) OF THE NORTHEAST QUARTER (NE 1/4) AND PART OF THE NORTHEAST QUARTER (NE 1/4) OF THE NORTHWEST QUARTER (NW 1/4) OF SECTION TWENTY (20), TOWNSHIP EIGHTY-SEVEN NORTH (T87N), RANGE FIVE WEST (R5W) OF THE FIFTH PRINCIPAL MERIDAN, DELAWARE COUNTY, IOWA, containing a total of 2.40 acres, including 0.24 acres of public road right of way, subject to easements of record, and more particularly described by metes and bounds as follows;

BEGINNING at the North Quarter Corner of Section Twenty (20), Township Eighty-seven North (T87N), Range Five West (R5W) of the Fifth Principal Meridian, Delaware County, Iowa

THENCE along the Northerly Line of the Northeast Quarter (NE 1/4) of said Section Twenty (20), North 88° 40' 56" East, 70.00 feet,

THENCE South 02° 39' 57" East, 380.33 feet;


THENCE South 88° 50' 27" West, 280.00 feet

THENCE North 01° 09' 33" West, to the Northerly Line of the Northwest Quarter (NW 1/4) of said Section Twenty (20), 380.00 feet;

THENCE along the Northerly Line of the Northwest Quarter (NW 1/4) of said Section Twenty (20), North 88° 50' 27" East, 200.00 feet to the POINT OF BEGINNING;

Containing a total of 2.40 acres, including 0.24 acres of public road right of way and subject to easements of record,

The Northerly Line of the Northeast Quarter (NE 1/4) of Section Twenty (20), Township Eighty-seven North (T87N), Range Five West (R5W) of the Fifth Principal Meridian, Delaware County, Iowa, is assumed to bear North 88° 40' 56" East,

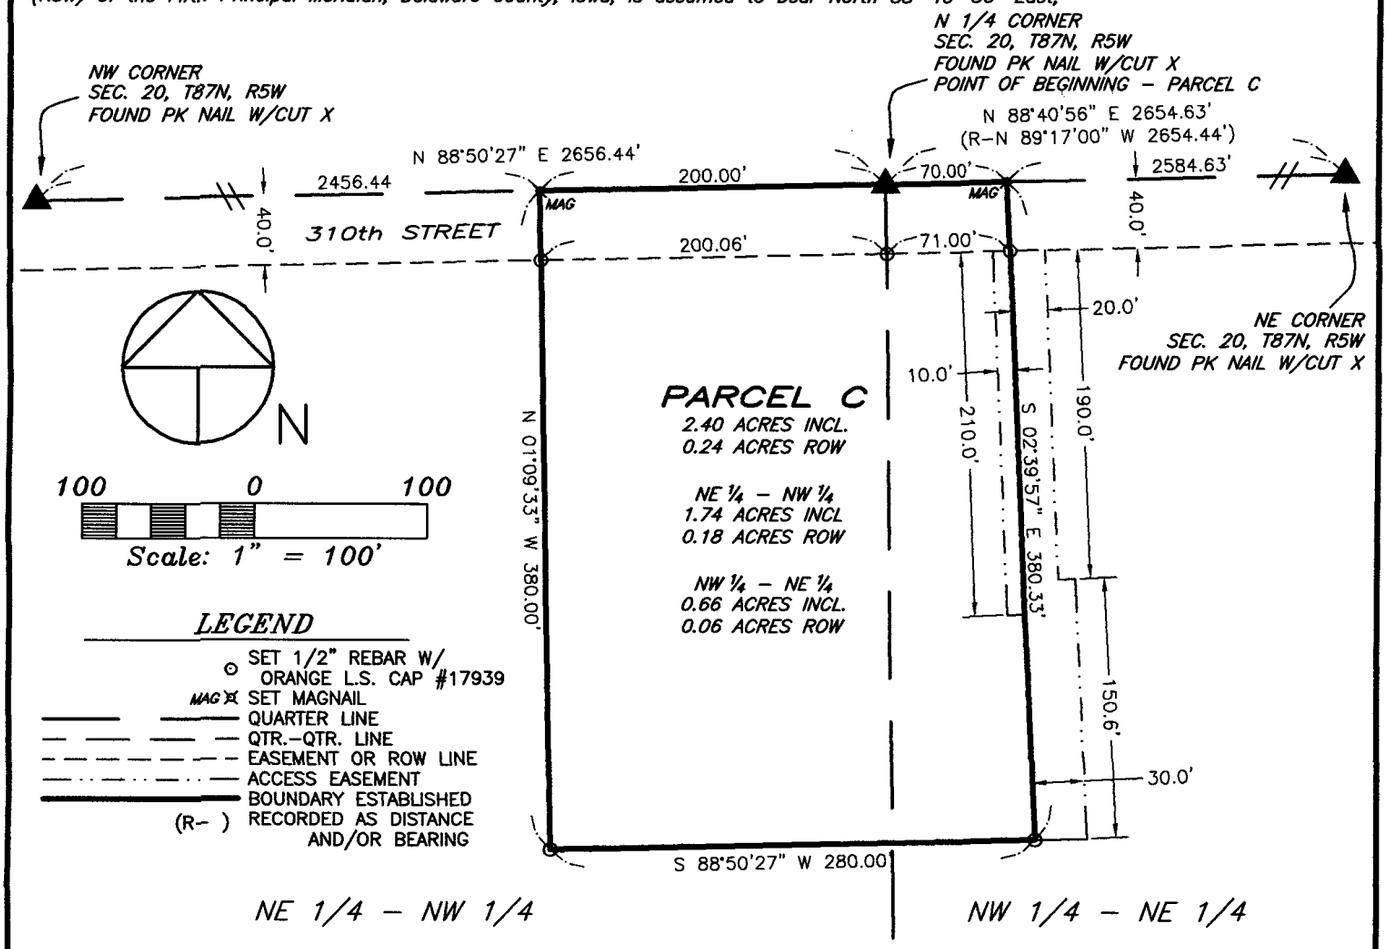

LEGEND

- ⊙ SET 1/2" REBAR W/ ORANGE L.S. CAP #17939
- MAG ⌘ SET MAGNAIL
- QUARTER LINE
- QTR.–QTR. LINE
- EASEMENT OR ROW LINE
- ACCESS EASEMENT
- BOUNDARY ESTABLISHED
- (R-) RECORDED AS DISTANCE AND/OR BEARING

SURVEY REQUESTED BY: LARRY ZIMMERMAN

SURVEYED ON: 9/20/2010

LICENSED LAND SURVEYOR
RANDALL L. RATTENBORG
17939
IOWA

PAGES OR SHEETS COVERED BY THIS SEAL: 1

PROPRIETORS:
LARRY ZIMMERMAN & KATHY ZIMMERMAN

I HEREBY CERTIFY THAT THIS LAND SURVEYING DOCUMENT WAS PREPARED AND THE RELATED SURVEY WORK WAS PERFORMED BY ME OR UNDER MY DIRECT PERSONAL SUPERVISION AND THAT I AM A DULY LICENSED LAND SURVEYOR UNDER THE LAWS OF THE STATE OF IOWA.

11/22/10

RANDALL L. RATTENBORG L.S. LIC. #17939 DATE

MY LICENSE RENEWAL DATE IS DECEMBER 31, 2011

GIBBS ENGINEERING & SURVEYING
105 WEST MAIN STREET
MANCHESTER, IA 52057

PROJECT NO. 10-59
SCALE: 1"=100'
DATE: 9/21/2010
DRAWN BY: RLR
CHECKED BY: JDG
GPS: 59
REVISED
SHEET 1 OF 1