FILED
MAR 15 2011
CARLA K. BECKER
DELAWARE COUNTY AUDITOR

FILED
MAR 15 2011
CLAUDIA J. CAHALAN
DELAWARE COUNTY ASSESSOR

Book 2011 Page 929

Document 2011 929 Type 06 002 Pages 2
Date 3/15/2011 Time 10:04:42AM
Rec Amt $12.00

DEBORAH L PEYTON, RECORDER/REGISTRAR
DELAWARE COUNTY IOWA

(X) ENV.

Prepared by: SCHNEIDER Land Surveying and Planning, Inc. P.O.Box 128 Farley, Iowa 52046 Ph#563-744-3631

PLAT OF SURVEY

PARCEL 'B' IN PART THE SOUTHWEST FRACTIONAL QUARTER OF THE NORTHWEST FRACTIONAL QUARTER AND PART OF THE NORTHWEST FRACTIONAL QUARTER OF THE SOUTHWEST FRACTIONAL QUARTER OF SECTION 7, TOWNSHIP 87 NORTH, RANGE 4 WEST OF THE 5th P.M., DELAWARE COUNTY, IOWA.

PARCEL 'C' IN PART OF THE WEST FRACTIONAL HALF OF THE NORTHWEST FRACTIONAL QUARTER OF SECTION 7, TOWNSHIP 87 NORTH, RANGE 4 WEST OF THE 5th P.M., DELAWARE COUNTY, IOWA.

PARCEL 'D' IN PART OF THE SOUTHWEST FRACTIONAL QUARTER OF THE NORTHWEST FRACTIONAL QUARTER OF SECTION 7, TOWNSHIP 87 NORTH, RANGE 4 WEST OF THE 5th P.M., DELAWARE COUNTY, IOWA.

PROPRIETOR: BOUNTIFUL FARM, L.L.P. c/o JAMES P. DROSTE

SURVEY REQUESTED BY: JOHN YODER

SURVEY DESCRIPTION - PARCEL 'B':

Part the Southwest Fractional Quarter of the Northwest Fractional Quarter and part of the Northwest Fractional Quarter of the Southwest Fractional Quarter of Section 7, Township 87 North, Range 4 West of the 5th P.M., Delaware County, Iowa, more particularly described as follows: Beginning at the West Quarter corner of said Section 7; thence N00°11'45"W, 363.15 feet along the west line of said Section 7; thence S89°30'58"E, 1149.01 feet to the east line of the Southwest Fractional Quarter of the Northwest Fractional Quarter of said Section 7; thence S00°23'52"E, 369.57 feet to the southeast corner of the Southwest Fractional Quarter of the Northwest Fractional Quarter of said Section 7; thence S00°20'43"E, 455.12 feet along the east line of the Northwest Fractional Quarter of the Southwest Fractional Quarter of said Section 7; thence N89°33'40"W, 1149.39 feet to the west line of said Section 7; thence N00°27'19"W, 462.44 feet to the point of beginning, containing 21.78 acres, which includes 0.63 acres of public road right of way.

SURVEY DESCRIPTION - PARCEL 'C':

Part of the West Fractional Half of the Northwest Fractional Quarter of Section 7, Township 87 North, Range 4 West of the 5th P.M., Delaware County, Iowa, more particularly described as follows: Beginning at the Northwest corner of said Section 7; thence S89°24'57"E, 1141.02 feet along the north line of said Section 7 to the northeast corner of the Northwest Fractional Quarter of the Northwest Fractional Quarter of said Section 7; thence S00°23'52"E, 1516.06 feet along the east line of the West Fractional Half of the Northwest Fractional Quarter of said Section 7; thence N89°28'10"W, 1146.35 feet to the west line of said Section 7; thence N00°11'45"W, 1517.05 feet to the point of beginning, containing 39.82 acres, which includes 1.15 acres of public road right of way.

SURVEY DESCRIPTION - PARCEL 'D':

Part of the Southwest Fractional Quarter of the Northwest Fractional Quarter of Section 7, Township 87 North, Range 4 West of the 5th P.M., Delaware County, Iowa, more particularly described as follows: Commencing at the West Quarter corner of said Section 7; thence N00°11'45"W, 363.15 feet along the west line of said Section 7 to the point of beginning; thence continuing N00°11'45"W, 759.58 feet; thence S89°28'10"E, 1146.35 feet to the east line of the Southwest Fractional Quarter of the Northwest Fractional Quarter of said Section 7; thence S00°23'52"E, 758.68 feet along said east line; thence N89°30'58"W, 1149.01 feet to the point of beginning, containing 20.00 acres, which includes 0.58 acres of public road right of way.

LICENSED LAND SURVEYOR
DAVID P. SCHNEIDER #14417
IOWA


I hereby certify that this land surveying document was prepared and the related survey work was performed by me or under my direct personal supervision and that I am a duly licensed Land Surveyor under the laws of the State of Iowa.

David P. Schneider P.L.S. #14417 Date: 3/14/2011
My license renewal date is December 31, 2011.

Pages or sheets covered by this seal: SHEETS 1 AND 2

SCHNEIDER
Land Surveying & Planning, Inc.
P.O. Box 128
Farley, Iowa 52046
Ph# 563-744-3631
Fax 563-744-3629

Project: 1536
Date: 3/7/2011
Sheet: 1 of 2

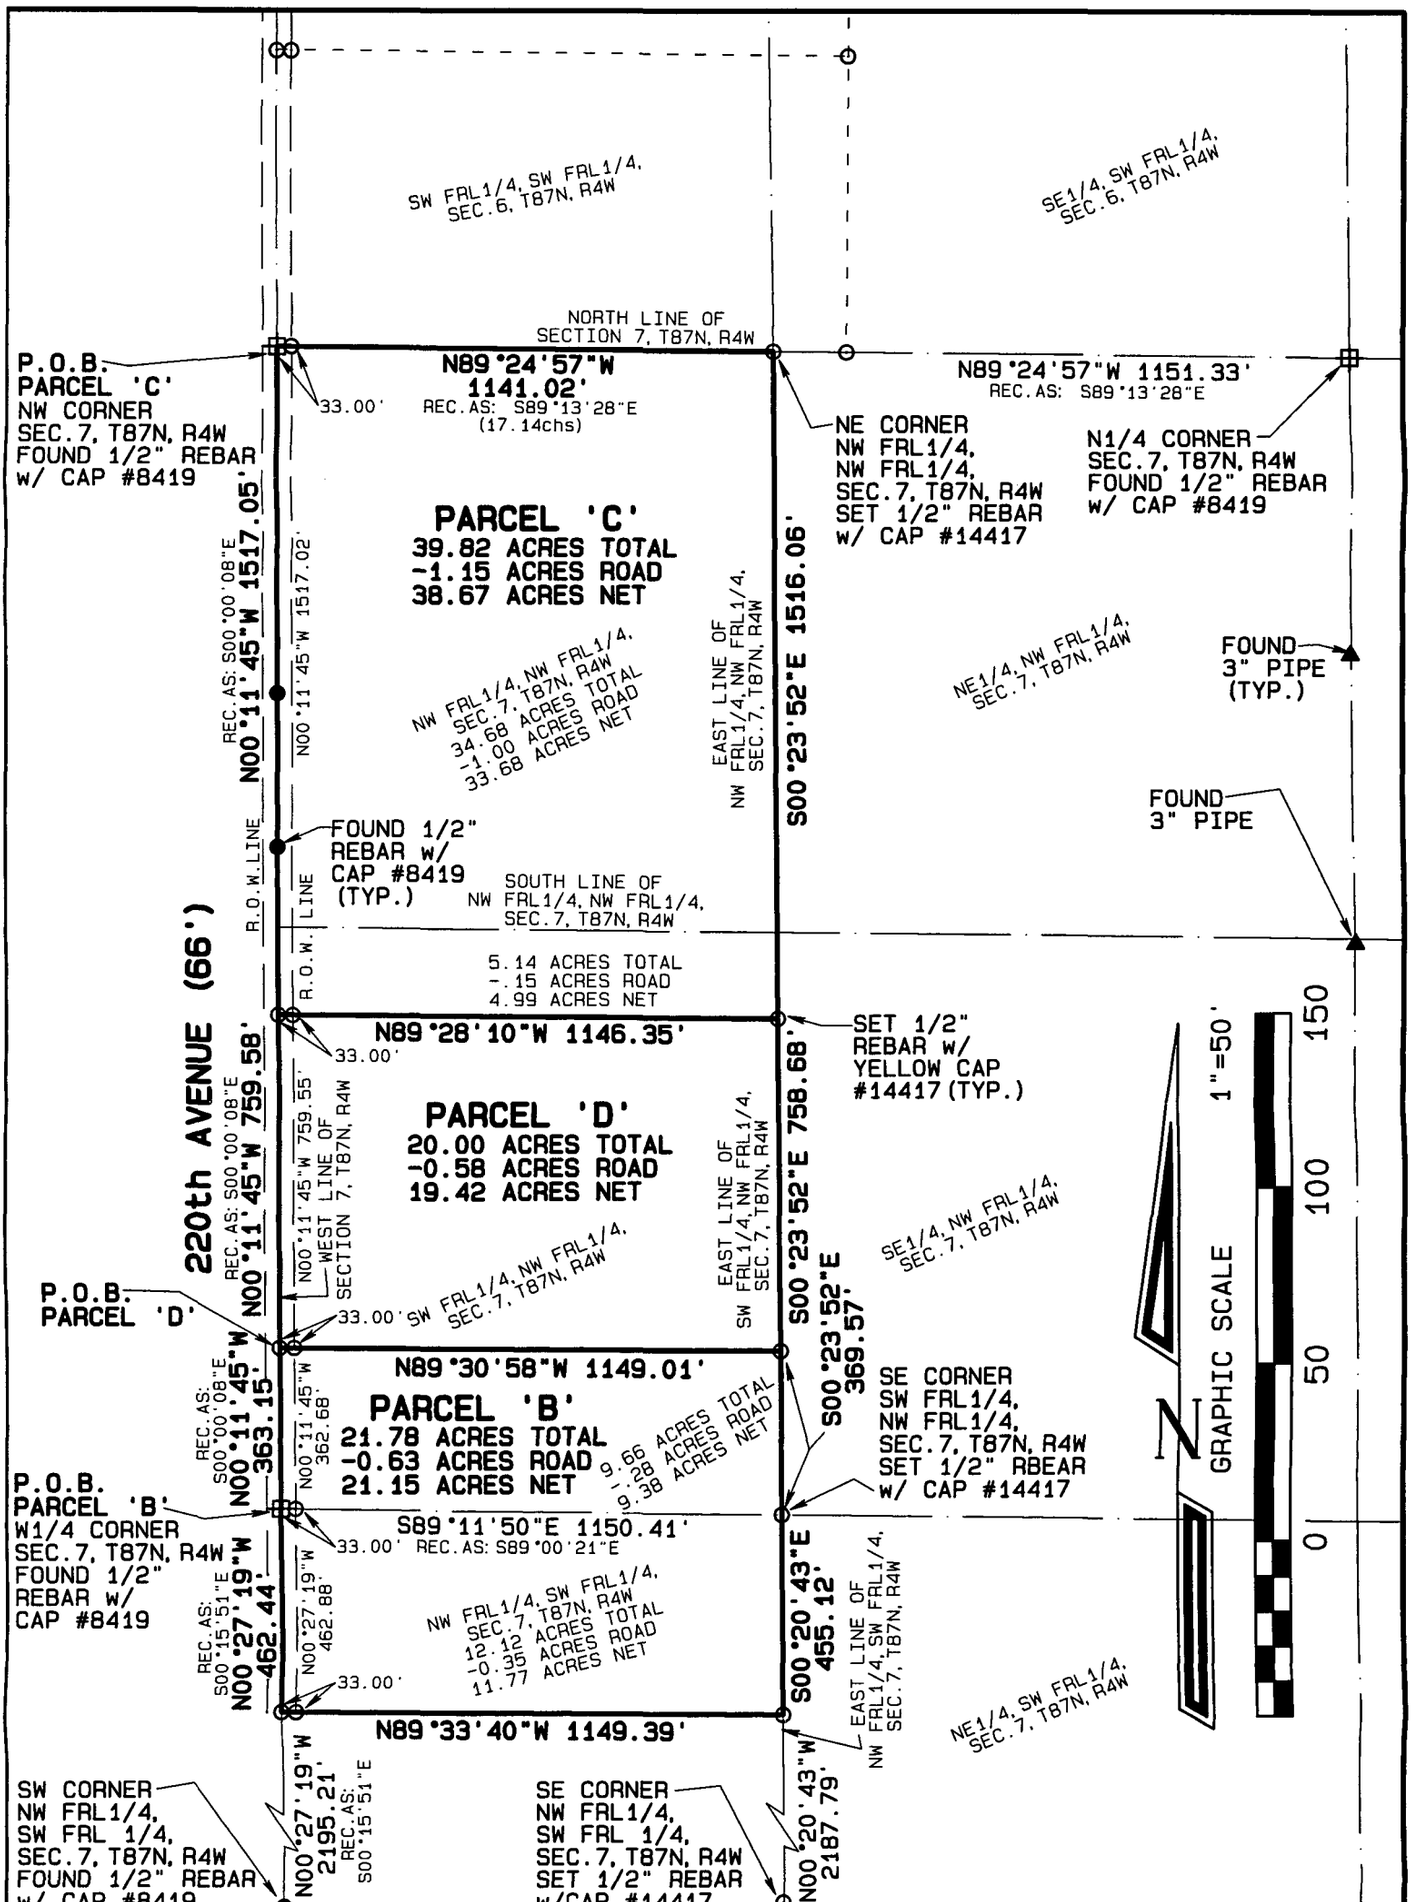

PLAT OF SURVEY

PARCEL 'B' IN PART THE SOUTHWEST FRACTIONAL QUARTER OF THE NORTHWEST FRACTIONAL QUARTER AND PART OF THE NORTHWEST FRACTIONAL QUARTER OF THE SOUTHWEST FRACTIONAL QUARTER OF SECTION 7, TOWNSHIP 87 NORTH, RANGE 4 WEST OF THE 5th P.M., DELAWARE COUNTY, IOWA.

PARCEL 'C' IN PART OF THE WEST FRACTIONAL HALF OF THE NORTHWEST FRACTIONAL QUARTER OF SECTION 7, TOWNSHIP 87 NORTH, RANGE 4 WEST OF THE 5th P.M., DELAWARE COUNTY, IOWA.

PARCEL 'D' IN PART OF THE SOUTHWEST FRACTIONAL QUARTER OF THE NORTHWEST FRACTIONAL QUARTER OF SECTION 7, TOWNSHIP 87 NORTH, RANGE 4 WEST OF THE 5th P.M., DELAWARE COUNTY, IOWA.

SCHNEIDER
Land Surveying & Planning, Inc.
P.O. Box 128
Farley, Iowa 52046
Ph# 563-744-3631
Fax 563-744-3629

Project: 1536
Date: 3/7/2011
Sheet: 2 of 2