FILED

MAY 16 2011

CLAUDIA J. CAHALAN
DELAWARE COUNTY ASSESSOR

FILED

MAY 10 2011

CARLA K. BECKER
DELAWARE COUNTY AUDITOR

Book 2011 Page 1525

Document 2011 1525 Type 06 002 Pages 1
Date 5/10/2011 Time 1:51:56PM
Rec Amt $7.00

DEBORAH L PEYTON, RECORDER/REGISTRAR
DELAWARE COUNTY IOWA


CAG

PREPARED BY/RETURN TO: RANDALL L. RATTENBORG; 105 W. MAIN ST., MANCHESTER, IA 52057 563-927-2434

PLAT OF SURVEY

SOUTH LINE OF LOT 3 OF LOT A

IN THE NW 1/4 – NW 1/4, SEC. 20, T87N, R4W OF THE FIFTH P.M., DELAWARE COUNTY, IOWA

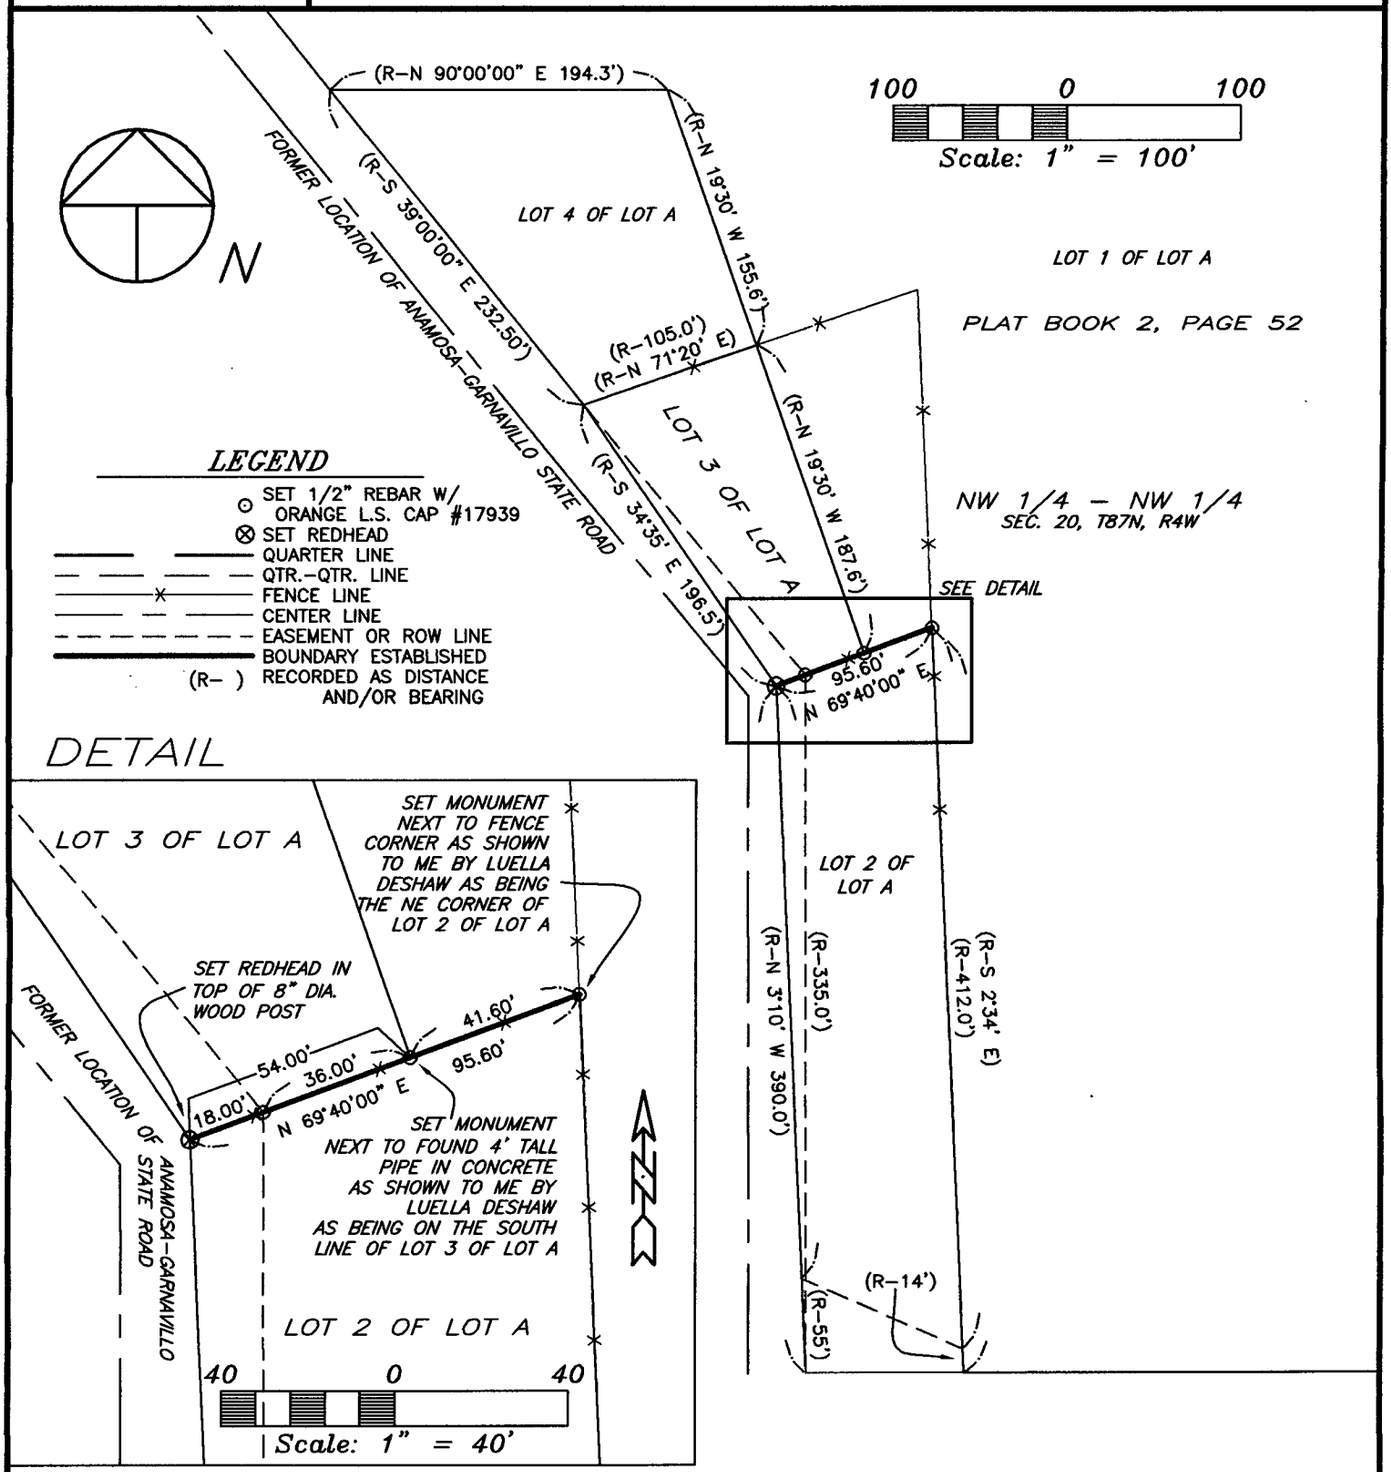

SURVEY REQUESTED BY: LUELLA DESHAW

SURVEYED ON: 4/1, 4/2, 4/15/2010

LICENSED LAND SURVEYOR
RANDALL L. RATTENBORG
17939
IOWA

PAGES OR SHEETS COVERED BY THIS SEAL: 1

PROPRIETORS: *LUELLA MARIE DESHAW*

I HEREBY CERTIFY THAT THIS LAND SURVEYING DOCUMENT WAS PREPARED AND THE RELATED SURVEY WORK WAS PERFORMED BY ME OR UNDER MY DIRECT PERSONAL SUPERVISION AND THAT I AM A DULY LICENSED LAND SURVEYOR UNDER THE LAWS OF THE STATE OF IOWA.

5/12/2011

RANDALL L. RATTENBORG L.S. LIC. #17939 DATE

MY LICENSE RENEWAL DATE IS DECEMBER 31, 2011

GIBBS ENGINEERING & SURVEYING
105 WEST MAIN STREET
MANCHESTER, IA 52057

PROJECT NO. 10-16
SCALE: 1"=100'
DATE: 5/4/2010
DRAWN BY: RLR
CHECKED BY: JDG
GPS: 61
REVISED
SHEET 1 OF 1