FILED

AUG - 8 2011

CLAUDIA J. CAHALAN
DELAWARE COUNTY ASSESSOR

FILED

AUG 8 2011

CARLA K. BECKER
DELAWARE COUNTY AUDITOR

Book 2011 Page 2478


Document 2011 2478 Type 06 002 Pages 1
Date 8/08/2011 Time 10:19:30AM
Rec Amt $7.00

DEBORAH L PEYTON, RECORDER/REGISTRAR
DELAWARE COUNTY IOWA

PREPARED BY BILL BURGER 510 3RD STREET WEST COURT, WORTHINGTON, IOWA 52078 (563) 855 2028

RETRACEMENT SURVEY

THAT PART OF THE SOUTHWEST QUARTER (SW1/4) OF THE SOUTHWEST QUARTER (SW1/4) OF SECTION SEVEN (7), AND OF THE NORTHWEST QUARTER (NW1/4) OF THE NORTHWEST QUARTER (NW1/4) OF SECTION EIGHTEEN (18), TOWNSHIP EIGHTY-EIGHT NORTH (T88N), RANGE FOUR WEST (R4W) OF THE FIFTH PRINCIPAL MERIDIAN DELAWARE COUNTY, IOWA DESCRIBED AS COMMENCING AT THE NORTHWEST CORNER OF SAID SECTION EIGHTEEN (18), AND RUNNING THENCE SOUTH ONE HUNDRED THIRTY-TWO (132.0) FEET, THENCE EAST THREE HUNDRED THIRTY (330.0) FEET, THENCE NORTH FOUR HUNDRED FIFTEEN (415.0) FEET, THENCE WEST THREE HUNDRED THIRTY (330.0) FEET TO THE WEST LINE OF SECTION SEVEN (7), THENCE SOUTH TWO HUNDRED EIGHTY-THREE (283.0) FEET TO THE POINT OF BEGINNING.

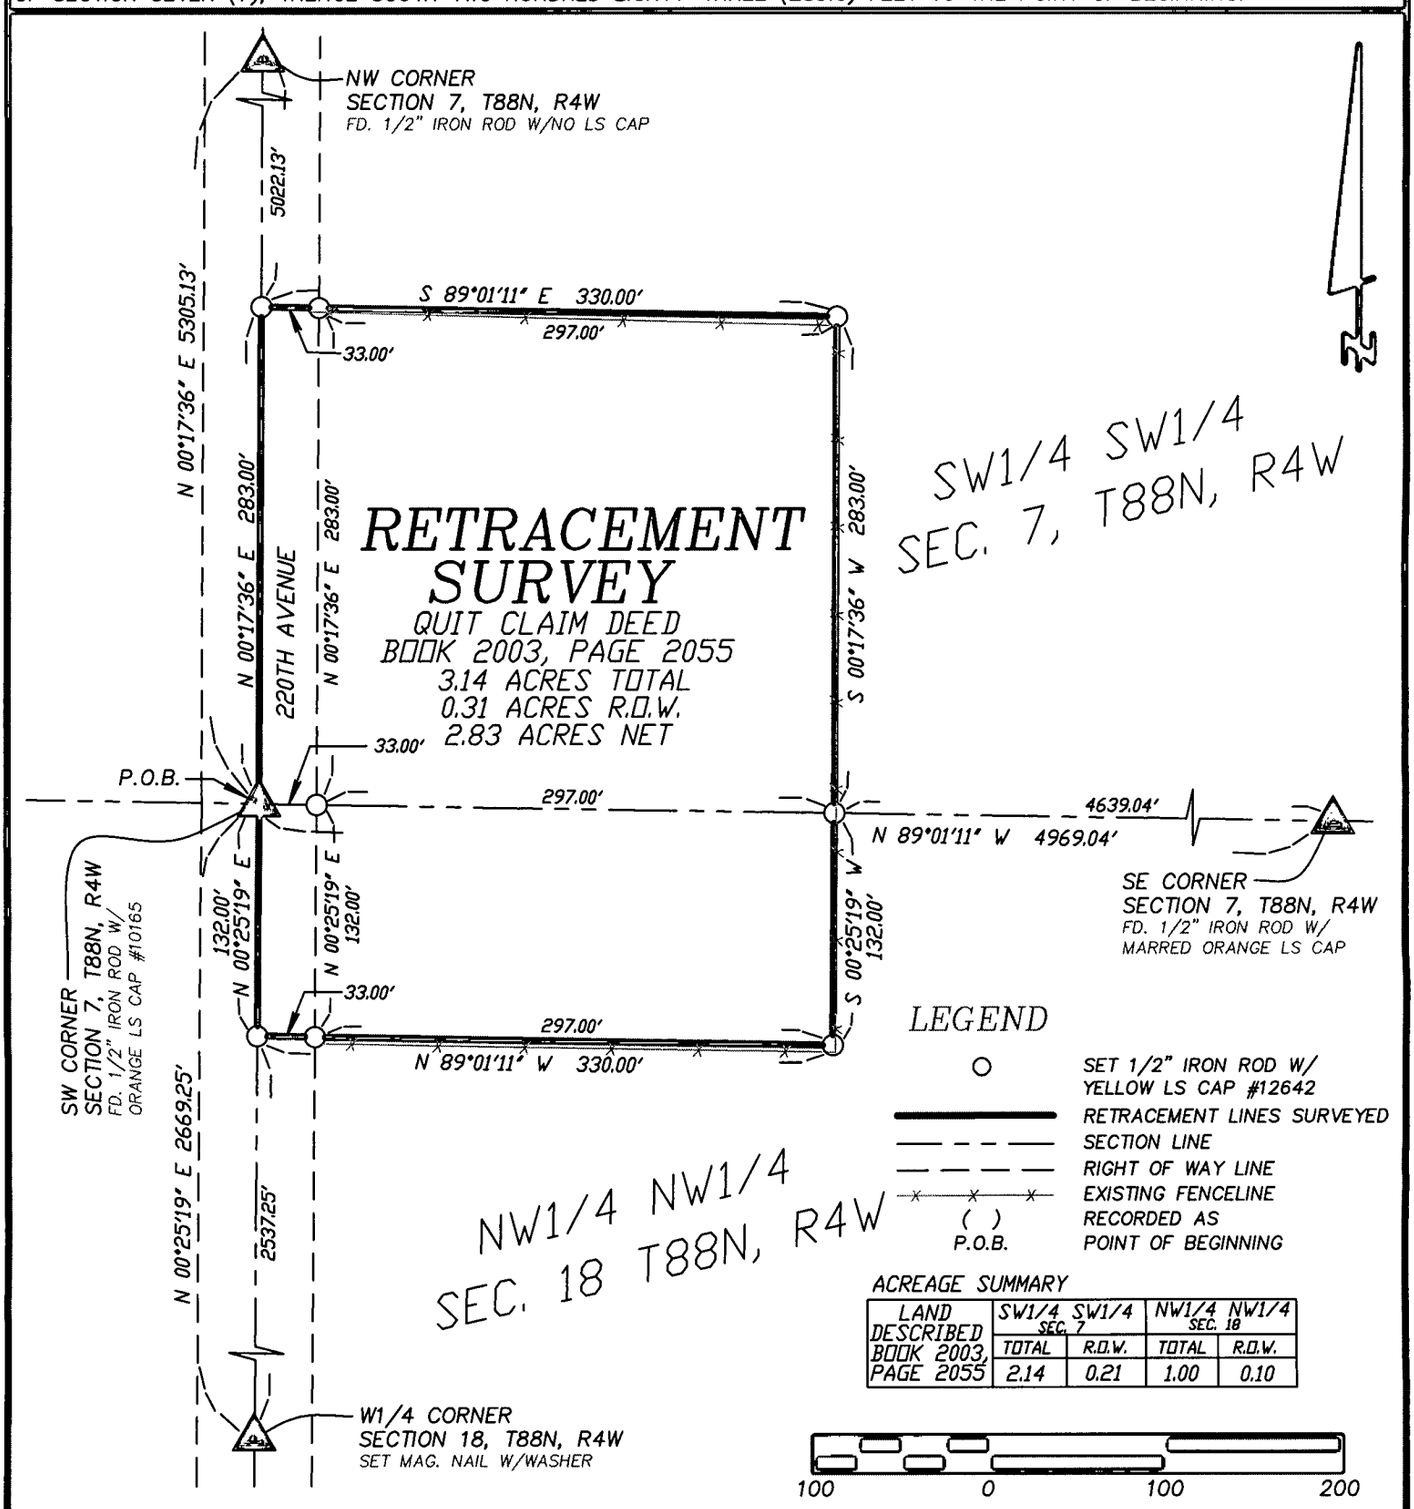

ACREAGE SUMMARY

LAND DESCRIBED	SW1/4 SW1/4 SEC. 7		NW1/4 NW1/4 SEC. 18	
	TOTAL	R.O.W.	TOTAL	R.O.W.
BOOK 2003, PAGE 2055	2.14	0.21	1.00	0.10

LICENSED LAND SURVEYOR
WILLIAM H. BURGER 12642
IOWA

NO. OF SHEETS COVERED BY THIS SEAL 1

DATE OF SURVEY: 7/30/2011

SHEET 1 OF 1

PROPRIETORS: LUELLA SUE BURGER a/k/a LUELLA S. BURGER

SCALE: 1" = 100'

I HEREBY CERTIFY THAT THIS LANDSURVEYING DOCUMENT WAS PREPARED AND RELATED SURVEY WORK WAS PERFORMED BY ME OR UNDER MY DIRECT PERSONAL SUPERVISION AND THAT I AM A DULY LICENSED LAND SURVEYOR UNDER THE LAWS OF THE STATE OF IOWA. MY LICENSE RENEWAL DATE IS DECEMBER 31, 2012

William H Burger 8/8/11

WILLIAM H. BURGER #12642 DATE

Wm. Burger LandSurveyor
510 3rd Street West Court
Worthington, Iowa 52078