FILED

OCT 27 2011

CLAUDIA J. CAHALAN
DELAWARE COUNTY ASSESSOR

FILED

OCT 27 2011

CARLA K. BECKER
DELAWARE COUNTY AUDITOR

Book 2011 Page 3447

Document 2011 3447 Type 06 002 Pages 1
Date 10/27/2011 Time 10:20:21AM
Rec Amt $7.00


DEBORAH L PEYTON, RECORDER/REGISTRAR
DELAWARE COUNTY IOWA

(X) CHG

PREPARED BY/RETURN TO: RANDALL L. RATTENBORG; 105 W. MAIN ST., MANCHESTER, IA 52057 563-927-2434

# RETRACEMENT PLAT OF SURVEY

## THE SOUTH 58' OF LOT 3 OF A.J. SCHMIDT FIRST SUBDIVISION
IN THE SW 1/4–NE 1/4
SEC. 30, T88N, R4W OF THE FIFTH P.M., DELAWARE COUNTY, IOWA

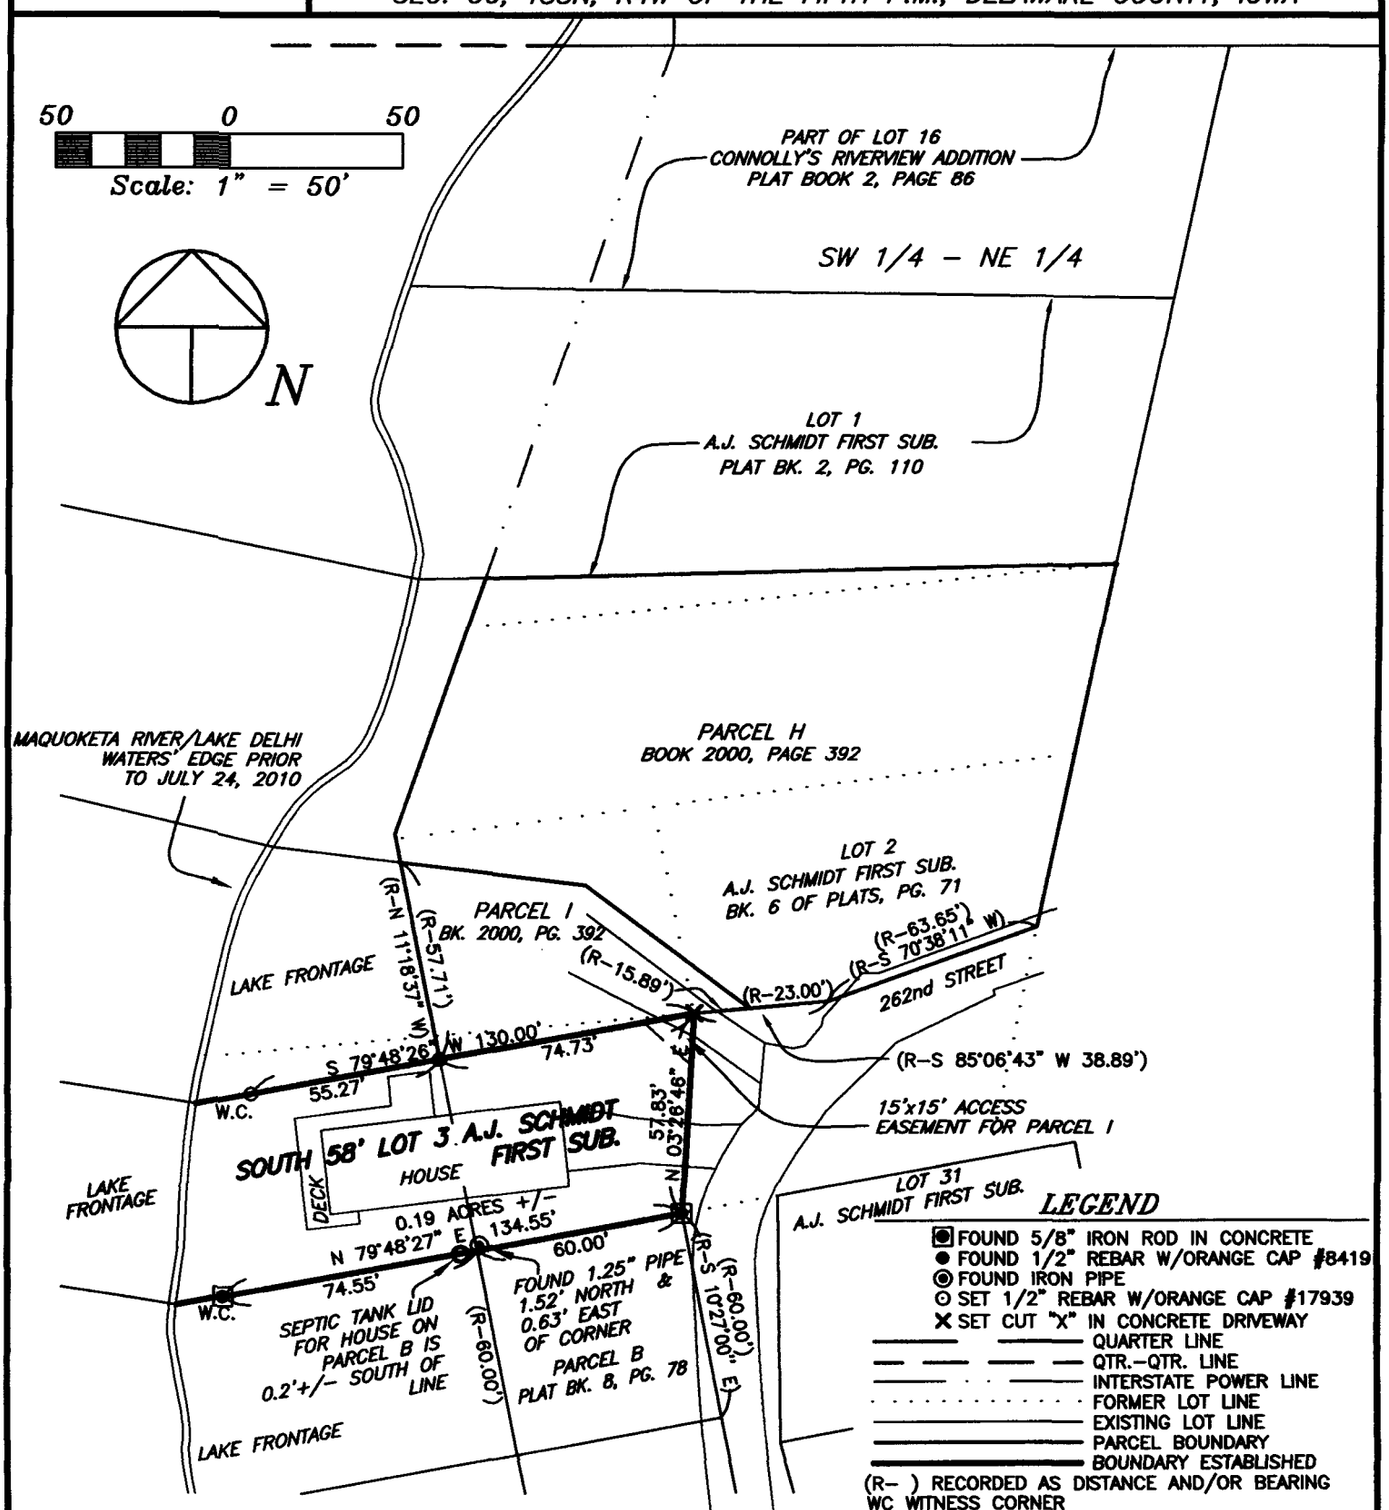


SURVEY REQUESTED BY: JIM KOUBA

SURVEYED ON: 10/3/2011

LICENSED LAND SURVEYOR
RANDALL L. RATTENBORG
17939
IOWA

PAGES OR SHEETS COVERED BY THIS SEAL: 1

PROPRIETORS:
*JAMES A. KOUBA & LESLE J. KOUBA*

I HEREBY CERTIFY THAT THIS LAND SURVEYING DOCUMENT WAS PREPARED AND THE RELATED SURVEY WORK WAS PERFORMED BY ME OR UNDER MY DIRECT PERSONAL SUPERVISION AND THAT I AM A DULY LICENSED LAND SURVEYOR UNDER THE LAWS OF THE STATE OF IOWA.

10/24/11

RANDALL L. RATTENBORG L.S. LIC. #17939 DATE

MY LICENSE RENEWAL DATE IS DECEMBER 31, 2011

*GIBBS ENGINEERING & SURVEYING*
*105 WEST MAIN STREET*
*MANCHESTER, IA 52057*

| |
|---|
| PROJECT NO. 11–72 |
| SCALE: 1"=50' |
| DATE: 10/6/2011 |
| DRAWN BY: RLR |
| CHECKED BY: JDG |
| GPS: LAKE DELHI |
| REVISED |
| SHEET 1 OF 1 |